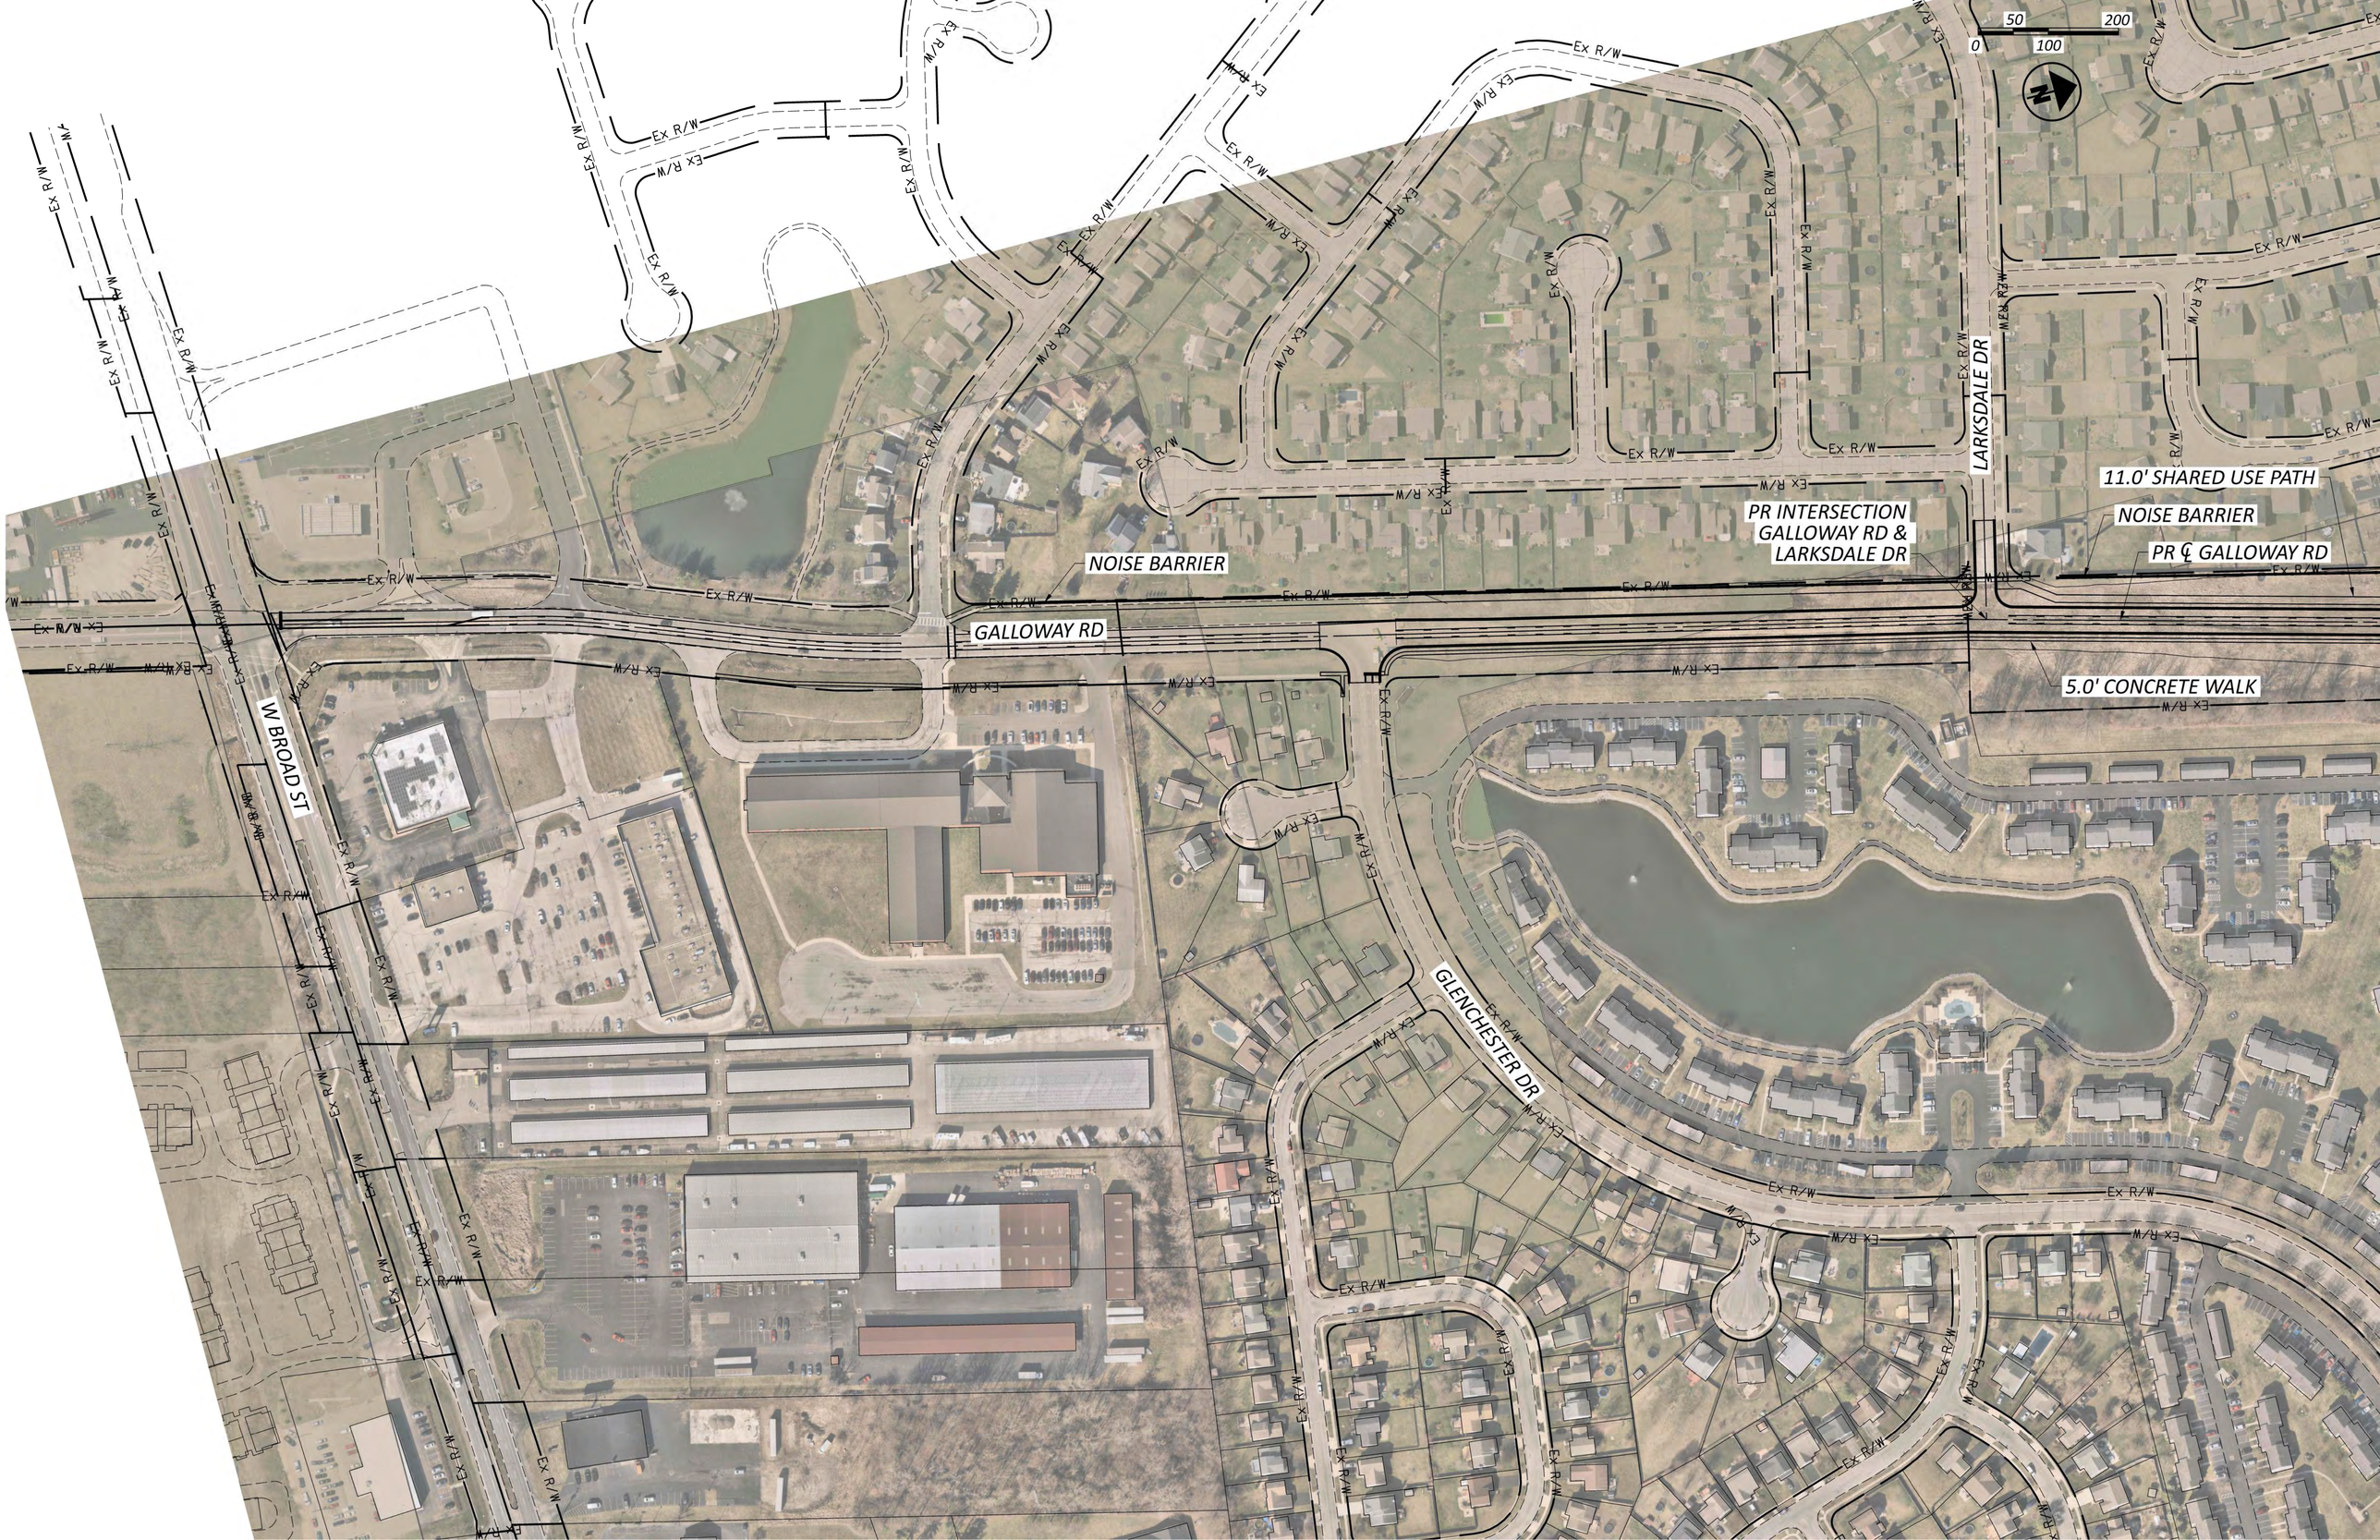
0
50
100
200
N
W BROAD ST
GALLOWAY RD
LARKSDALE DR
GLENCHESTER DR
NOISE BARRIER
NOISE BARRIER
PR INTERSECTION
GALLOWAY RD &
LARKSDALE DR
11.0' SHARED USE PATH
PR ℄ GALLOWAY RD
5.0' CONCRETE WALK
Ex R/W

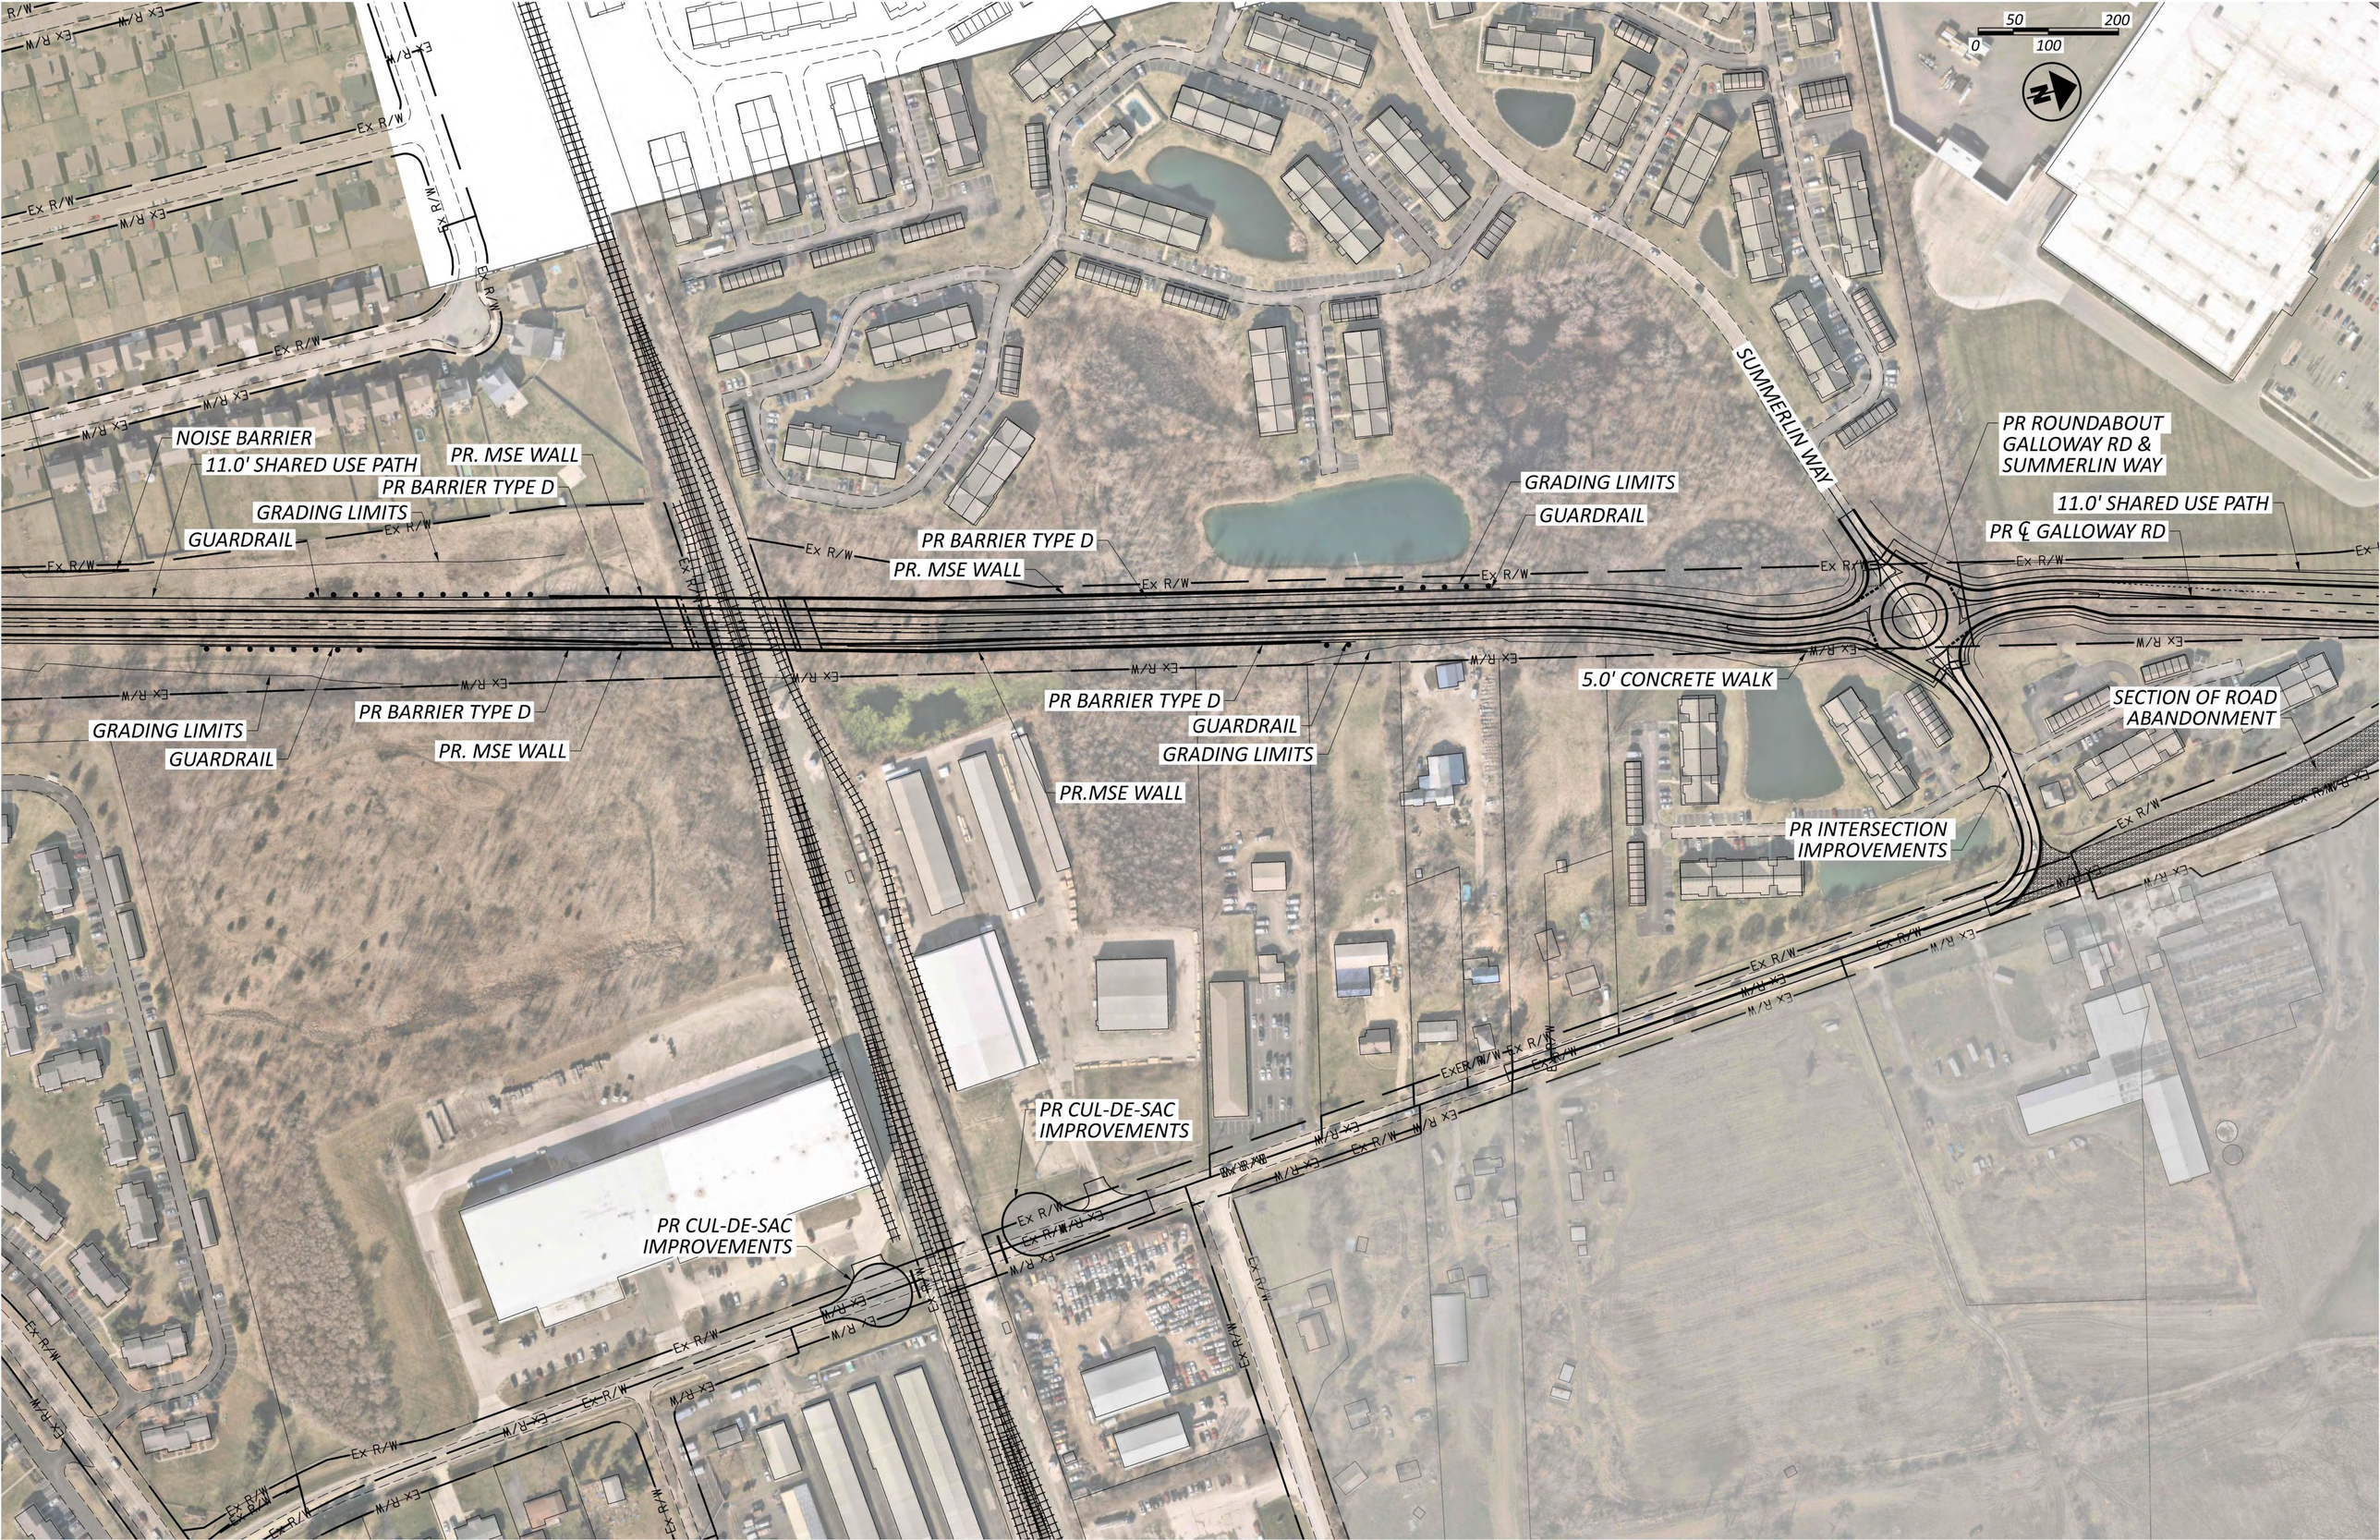
50
200
0
100
N
SUMMERLIN WAY
NOISE BARRIER
11.0' SHARED USE PATH
PR. MSE WALL
PR BARRIER TYPE D
GRADING LIMITS
GUARDRAIL
Ex R/W
PR BARRIER TYPE D
PR. MSE WALL
GRADING LIMITS
GUARDRAIL
PR ROUNDABOUT
GALLOWAY RD &
SUMMERLIN WAY
11.0' SHARED USE PATH
PR ℄ GALLOWAY RD
5.0' CONCRETE WALK
SECTION OF ROAD
ABANDONMENT
GRADING LIMITS
GUARDRAIL
PR BARRIER TYPE D
PR. MSE WALL
PR BARRIER TYPE D
GUARDRAIL
GRADING LIMITS
PR.MSE WALL
PR INTERSECTION
IMPROVEMENTS
PR CUL-DE-SAC
IMPROVEMENTS
PR CUL-DE-SAC
IMPROVEMENTS

HILLARD ROME RD
FEDER RD
BOJANGLES
SHEETZ
PR INTERSECTION IMPROVEMENTS
11.0' SHARED USE PATH
PR ℄ GALLOWAY RD
E HILLARD ROME RD
SECTION OF ROAD ABANDONMENT
WEST 70 LOGISTICS CENTER
Ex R/W
50
100
200
0
N

LEGEND

1. ITEM 441 1 1/4" ASPHALT CONCRETE SURFACE COURSE, TYPE 1, (446), PG64-22
2. ITEM 441 1 3/4" ASPHALT CONCRETE INTERMEDIATE COURSE, TYPE 2, (448)
3. ITEM 301 9" ASPHALT CONCRETE BASE, PG64-22
4. ITEM 304 6" AGGREGATE BASE
5. ITEM 407 NON-TRACKING TACK COAT
6. ITEM 204 SUBGRADE COMPACTION
7. ITEM 609 COMBINATION CURB AND GUTTER
8. ITEM 605 6" BASE PIPE UNDERDRAINS
9. ITEM 659 SEEDING AND MULCHING
10. ITEM 608 4" CONCRETE WALK
11. ITEM 1530 1 1/4" SURFACE COURSE
12. ITEM 1530 1¾" INTERMEDIATE ASPHALT CONCRETE TYPE 2

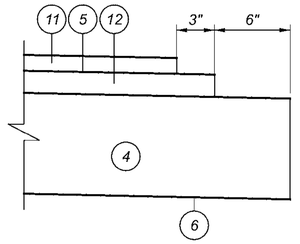

SHARED USE PATH STEP DETAIL

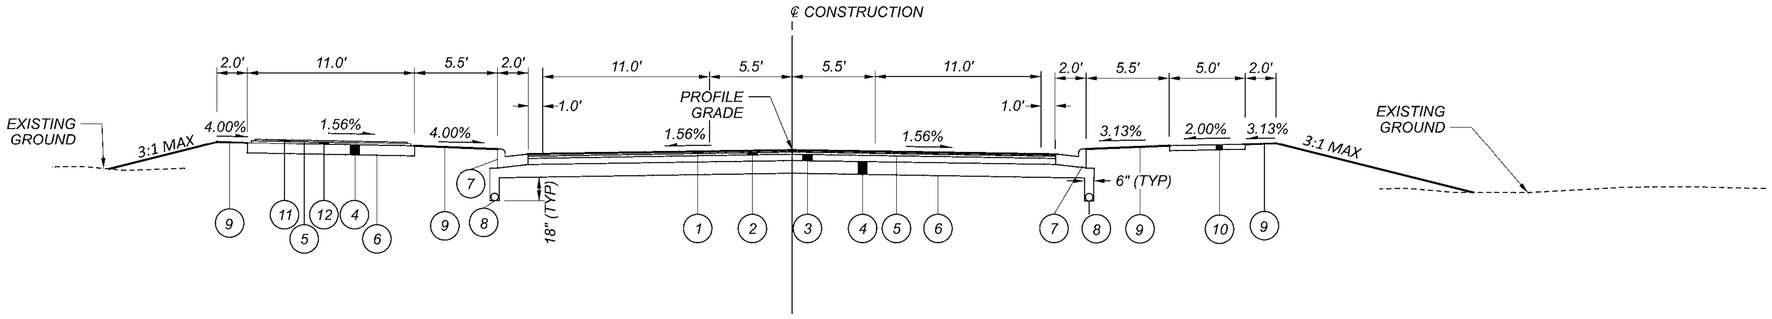

TYPICAL SECTION - GALLOWAY ROAD

TYPICAL SECTIONS

GALLOWAY ROAD EXTENSION

MODEL: Sheet_SurvFt PAPERSIZE: 34x22 (in.) DATE: 6/9/2023 TIME: 3:02:33 PM USER: bswora
P:\6000_6100\6045230010_COLS_Roadway_GES\ODOT\Galloway Rd Extension\400-Engineering\Roadway\Sheets\Galloway Rd Extension_GY001.dgn

DESIGN AGENCY
OHM

DESIGNER
RRV

REVIEWER
CLD 06-09-23

PROJECT ID
0

SHEET 2 TOTAL 27

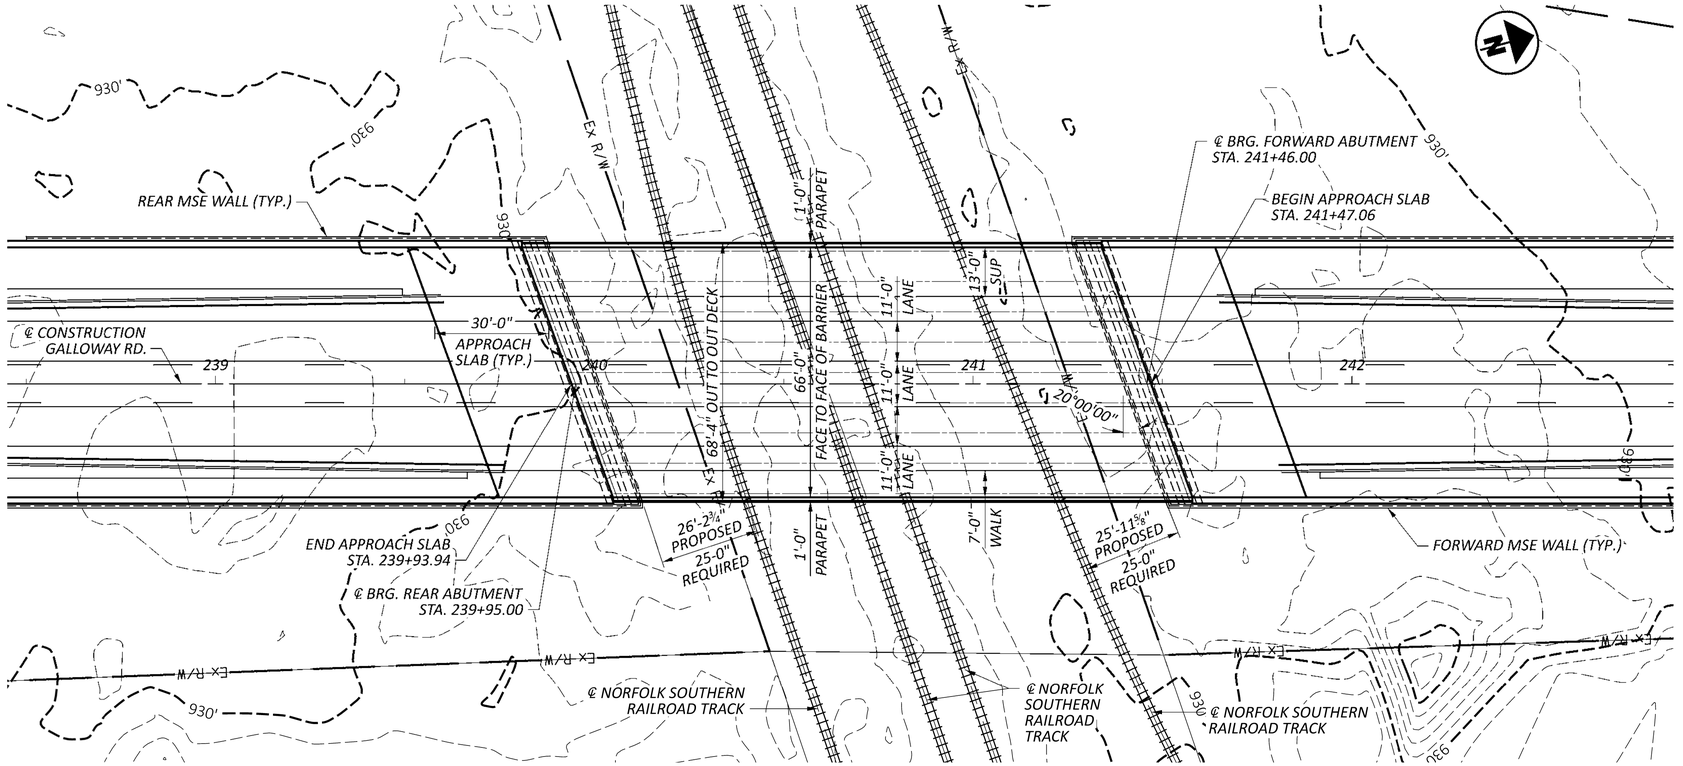

PLAN

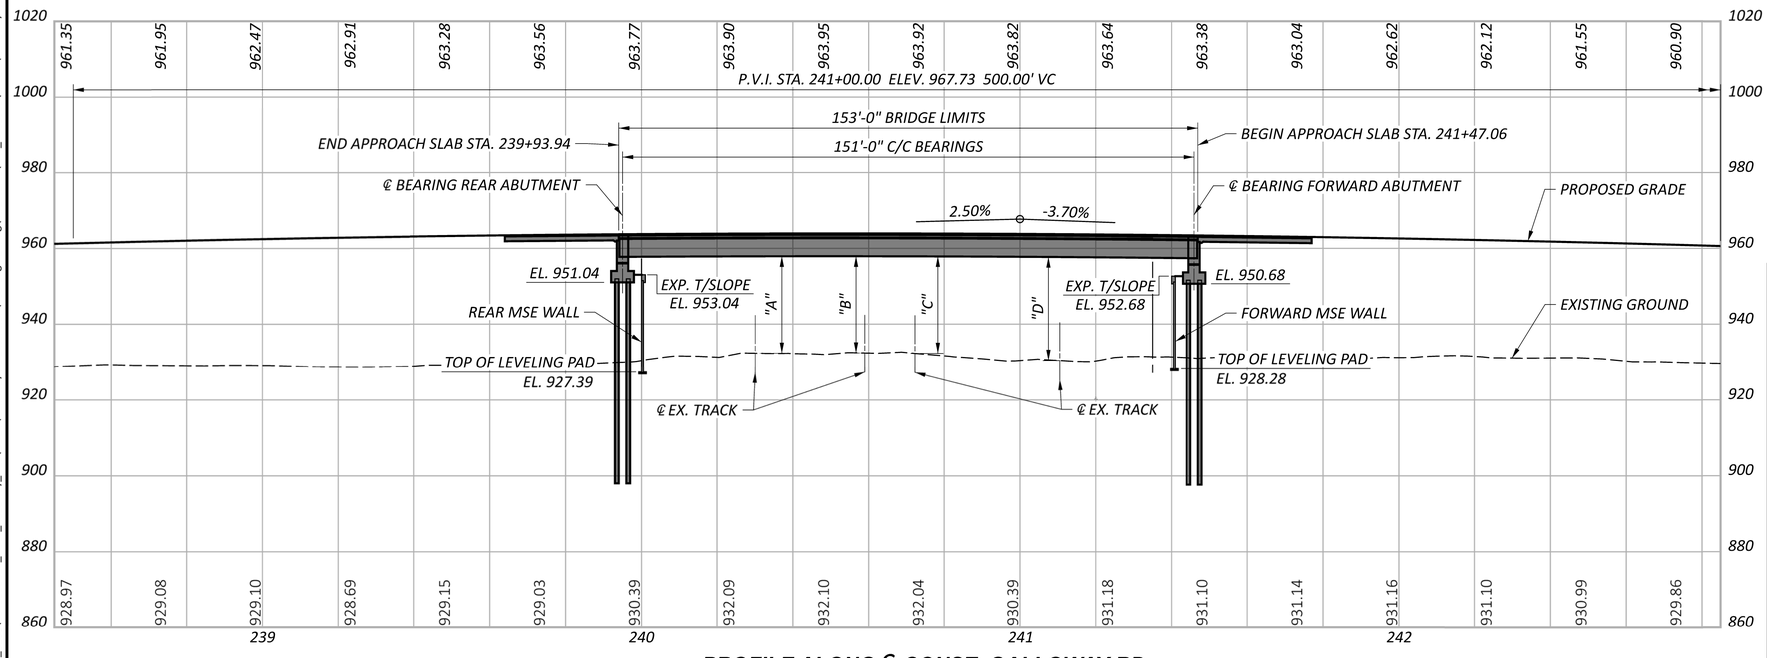

PROFILE ALONG ℄ CONST. GALLOWAY RD.

BENCHMARK DATA

BM #1 STA.	ELEV.	OFFSET
BM #2 STA.	ELEV.	OFFSET
BM #3 STA.	ELEV.	OFFSET
BM #4 STA.	ELEV.	OFFSET

NOTES

EARTHWORK LIMITS SHOWN ARE APPROXIMATE. ACTUAL SLOPES SHALL CONFORM TO PLAN CROSS SECTIONS.

DESIGN TRAFFIC:
2022 ADT = 34,831 2022 ADTT = 1,394
2042 ADT = 42,543 2042 ADTT = 1,702
DIRECTIONAL DISTRIBUTION = 50%

TABLE OF VERTICAL CLEARANCES

LOCATION	"A"	"B"	"C"	"D"
PROPOSED	25.59'±	25.54'±	25.63'±	27.32'±
REQUIRED	23.50'	23.50'	23.50'	23.50'

PROPOSED STRUCTURE

TYPE: SINGLE SPAN CONTINUOUS STEEL BEAMS WITH COMPOSITE REINFORCED CONCRETE DECK ON REINFORCED CONCRETE ABUTMENTS ON DRIVEN H-PILES ALSO SUPPORTED BY MSE WALL SYSTEM.

SPANS: 151'-0" C/C BEARINGS

ROADWAY: 46'-0" F/F CURB WITH 13'-0" WEST SUP AND 7'-0" EAST WALK

LOADING: HL93 AND 1" (60 PSF) FUTURE WEARING SURFACE

SKEW: 20° 00' 00"

WEARING SURFACE: 1" MONOLITHIC CONCRETE

APPROACH SLABS: 30'-0" LONG (AS-1-15, AS-2-15)

ALIGNMENT: TANGENT

CROWN: 0.0156 FT/FT

DECK AREA: 10,464 SF

COORDINATES: LATITUDE 43° 33' 54.23"
LONGITUDE 67° 47' 24.96"

SITE PLAN
GALLOWAY ROAD EXTENSION BRIDGE
OVER NORFOLK SOUTHERN RAILROAD

SFN ---
DESIGN AGENCY OHM
DESIGNER JLU | CHECKER ACB
REVIEWER BLS 6-9-23
PROJECT ID ---
SUBSET 1 | TOTAL 2
SHEET P.3 | TOTAL 27

GALLOWAY ROAD EXTENSION

MODEL: CLP_10 - Plan 1 PAPERSIZE: 34x22 (in.) DATE: 6/9/2023 TIME: 3:36:31 PM USER: bswora
P:\6000_6100\6045230010_COLS_Roadway_GES\ODOT\Galloway Rd Extension\400-Engineering\Structures\SFN_0000000\Sheets\Galloway Rd Extension_SFN_0000000_SP001.dgn

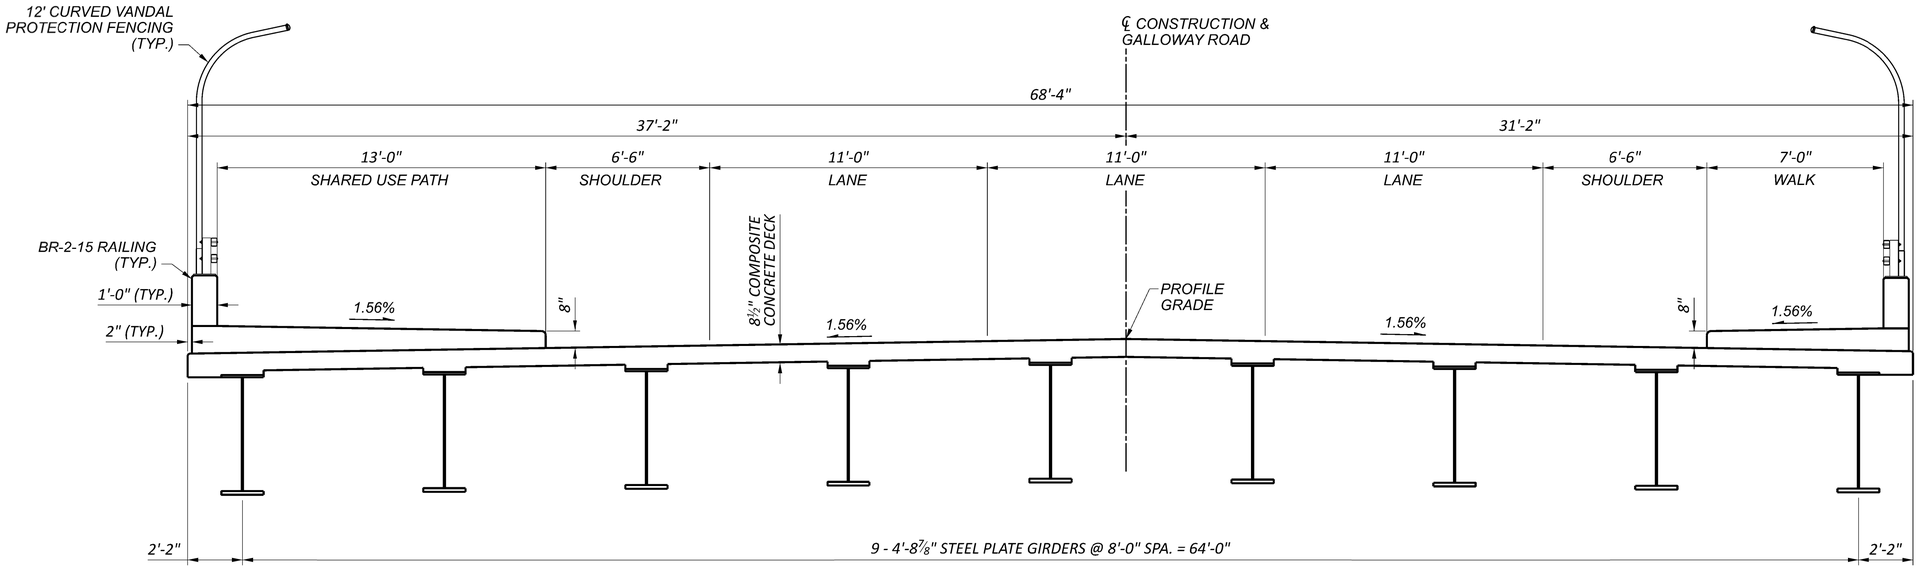

TYPICAL TRANSVERSE SECTION
GALLOWAY ROAD EXTENSION BRIDGE

GALLOWAY ROAD EXTENSION

MODEL: Sheet_Survft PAPERSIZE: 34x22 (in.) DATE: 6/9/2023 TIME: 12:12:37 PM USER: jubbing
P:\6000_6100\60452300010_COLS_Roadway_GES\ODOT\Galloway Rd Extension\400-Engineering\Structures\SFN_0000000\Sheets\Galloway Rd Extension_SFN_0000000_ST001.dgn

TRANSVERSE SECTION
GALLOWAY ROAD EXTENSION BRIDGE
OVER NORFOLK SOUTHERN RAILROAD

SFN	---
DESIGN AGENCY	OHM
DESIGNER	JLU
CHECKER	ACB
REVIEWER	BLS 6-9-23
PROJECT ID	---
SUBSET	2
TOTAL	2
SHEET	P.4
TOTAL	27

CROSS SECTIONS
STA. 216+50 TO STA. 218+00

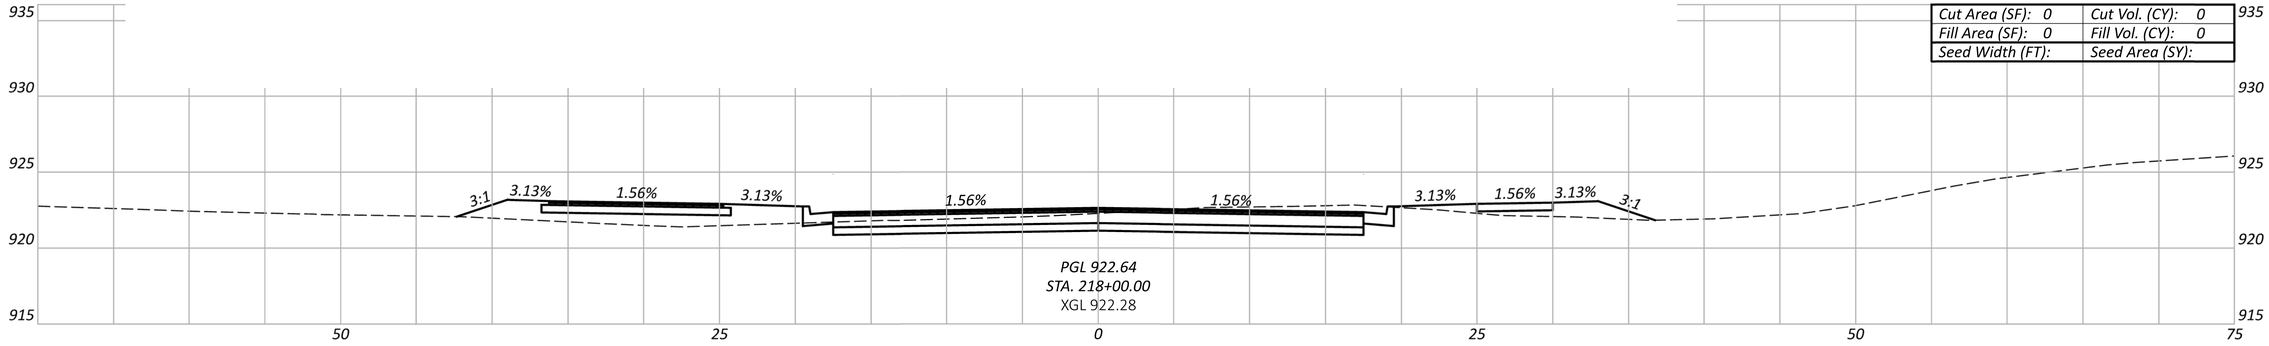

Cut Area (SF): 0	Cut Vol. (CY): 0
Fill Area (SF): 0	Fill Vol. (CY): 0
Seed Width (FT):	Seed Area (SY):

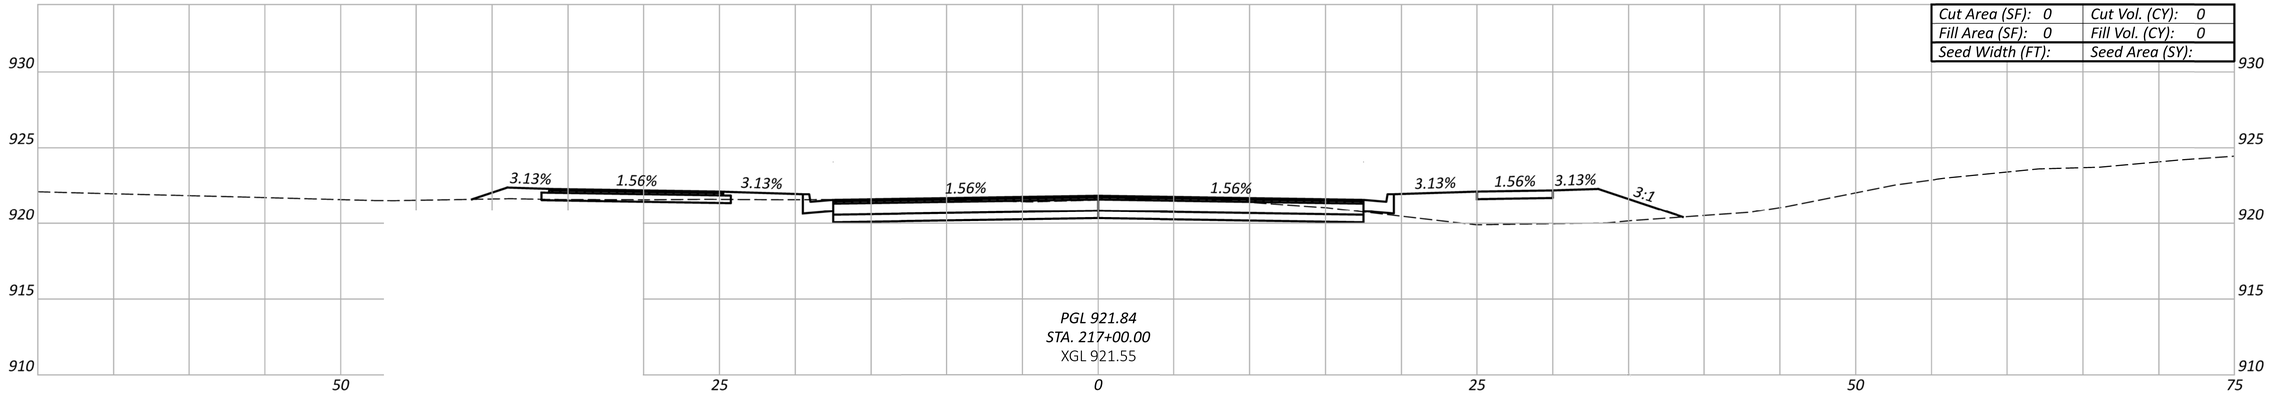

Cut Area (SF): 0	Cut Vol. (CY): 0
Fill Area (SF): 0	Fill Vol. (CY): 0
Seed Width (FT):	Seed Area (SY):

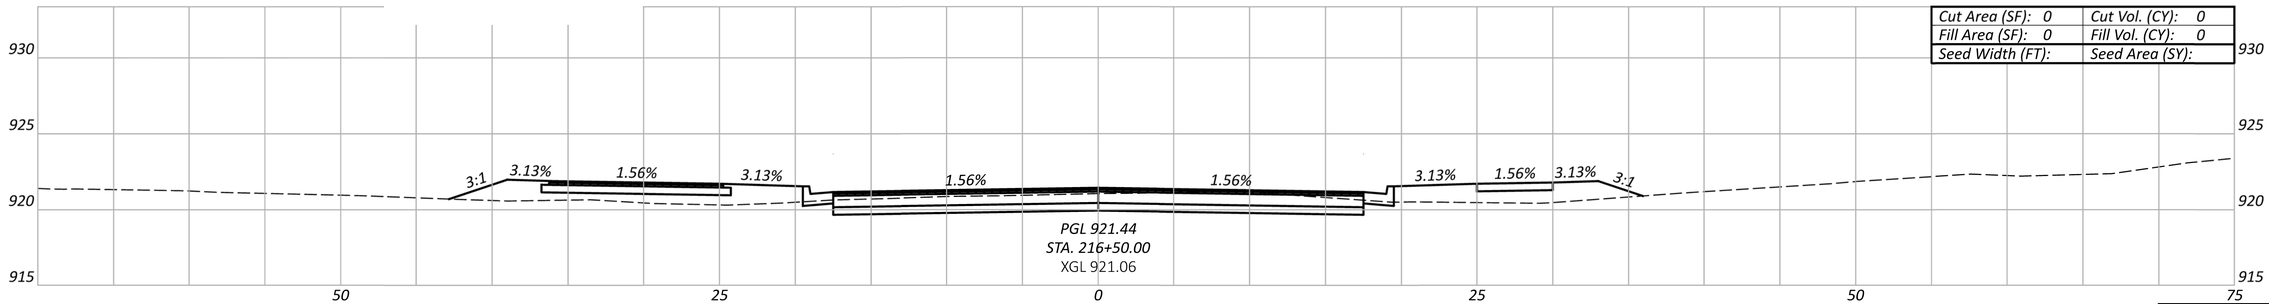

Cut Area (SF): 0	Cut Vol. (CY): 0
Fill Area (SF): 0	Fill Vol. (CY): 0
Seed Width (FT):	Seed Area (SY):

Sheet Totals		
Seeding	Cut	Fill

GALLOWAY ROAD EXTENSION

MODEL: CLP_10 - 216+50.00 [Sheet] PAPERSIZE: 34x22 (in.) DATE: 6/9/2023 TIME: 1:18:46 PM USER: RVichot
P:\6000_6100\60045230010_COLS_Roadway_GES\ODOT\Galloway Rd Extension\400-Engineering\Roadway\Sheets\Galloway Rd Extension_XS001.dgn

DESIGN AGENCY
OHM

DESIGNER
XXX

REVIEWER
XXX MM-DD-YY

PROJECT ID
0

SHEET 5 | TOTAL 27

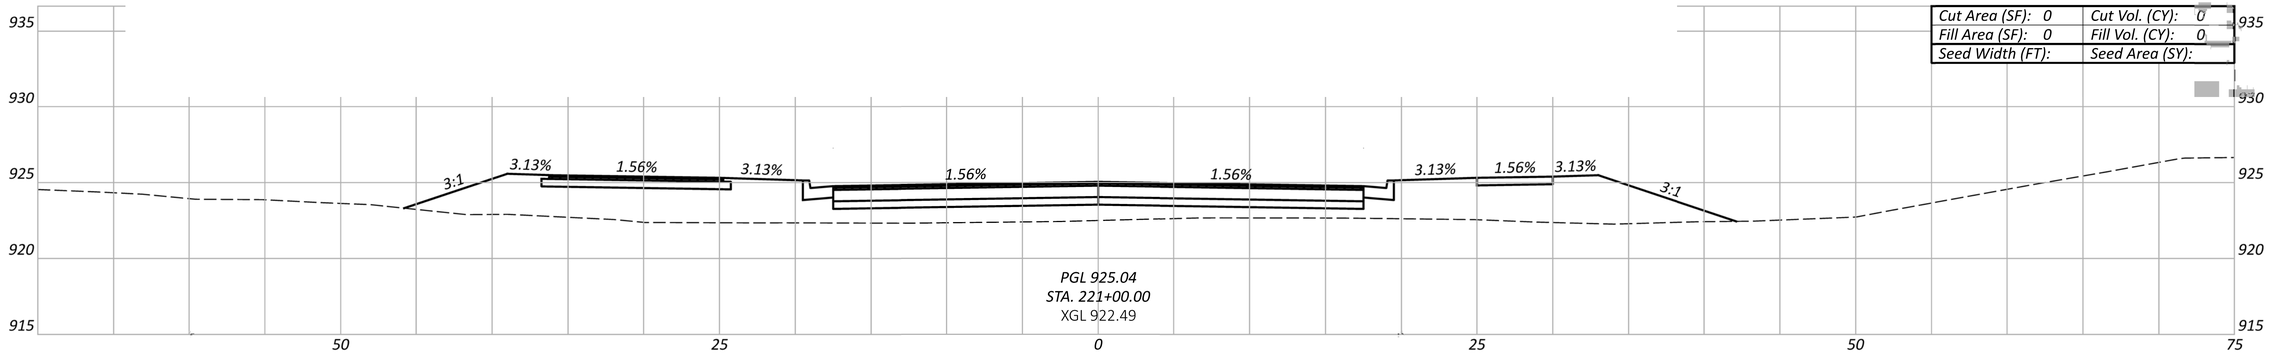

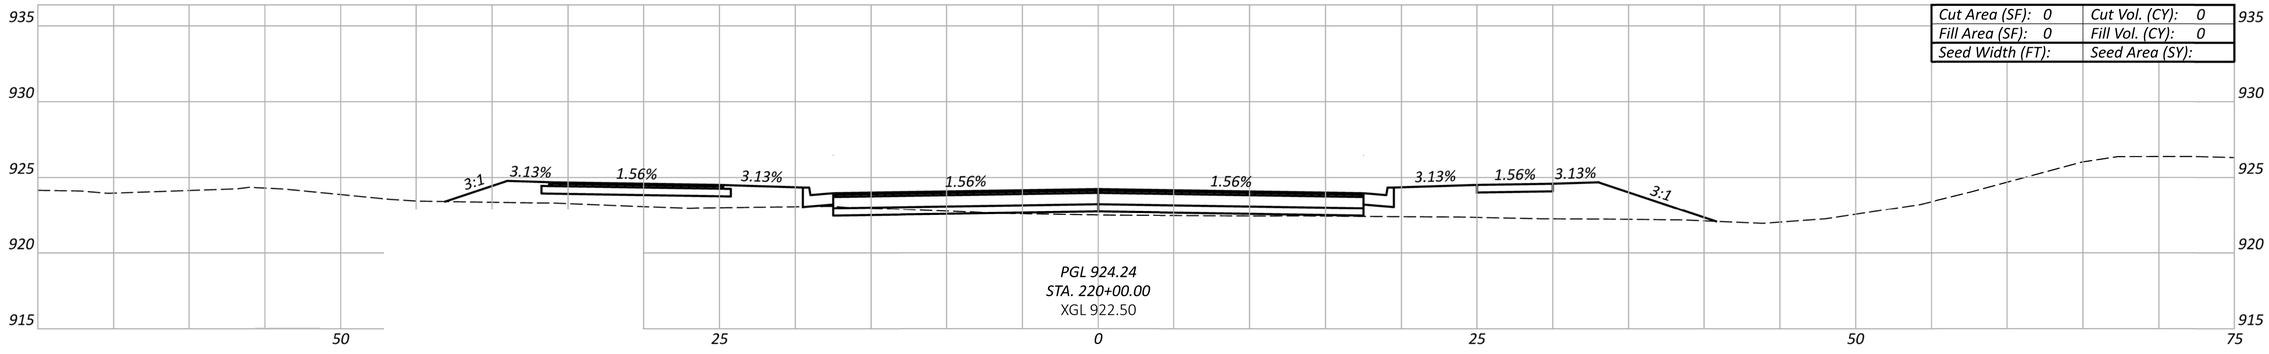

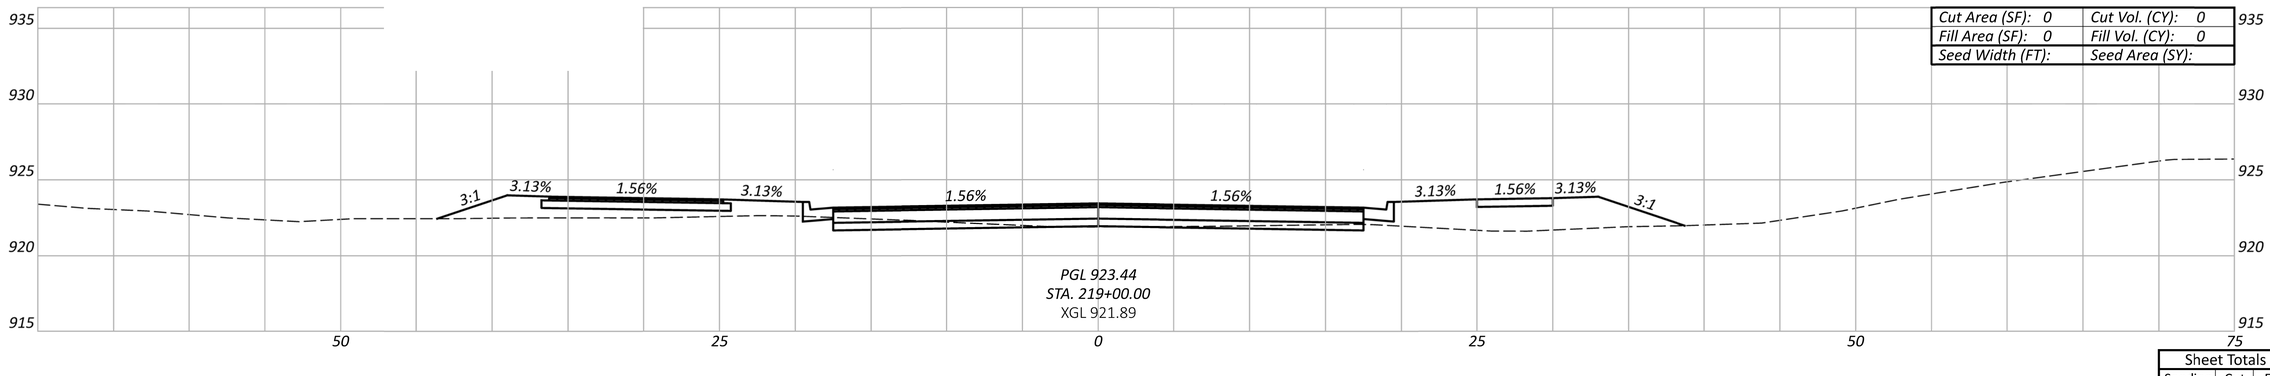

CROSS SECTIONS
STA. 219+00 TO STA. 221+00

GALLOWAY ROAD EXTENSION

MODEL: CLP_10 - 219+00.00 [Sheet] PAPERSIZE: 34x22 (in.) DATE: 6/9/2023 TIME: 1:19:32 PM USER: RVichot
P:\6000_6100\6045230010_COLS_Roadway_GES\ODOT\Galloway Rd Extension\400-Engineering\Roadway\Sheets\Galloway Rd Extension_XS001.dgn

Sheet Totals		
Seeding	Cut	Fill

DESIGN AGENCY
OHM

DESIGNER
XXX

REVIEWER
XXX MM-DD-YY

PROJECT ID
0

SHEET 6 | TOTAL 27

CROSS SECTIONS
STA. 222+00 TO STA. 224+00

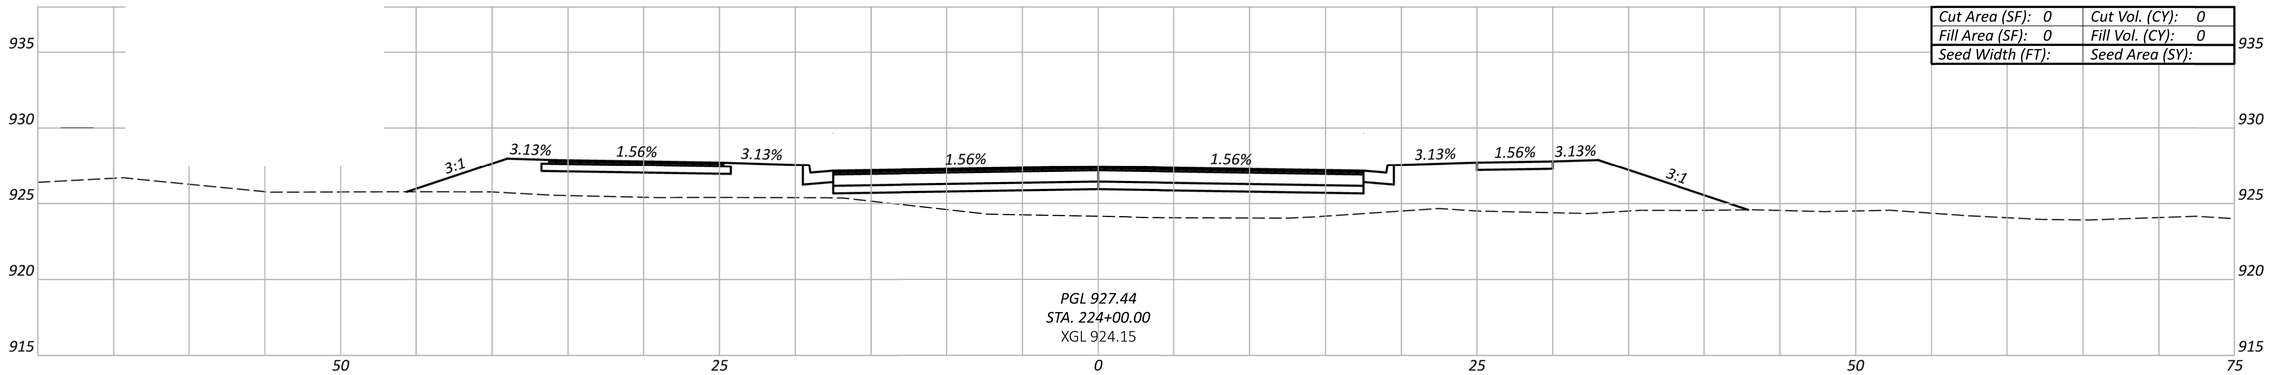

Cut Area (SF): 0	Cut Vol. (CY): 0
Fill Area (SF): 0	Fill Vol. (CY): 0
Seed Width (FT):	Seed Area (SY):

PGL 927.44
STA. 224+00.00
XGL 924.15

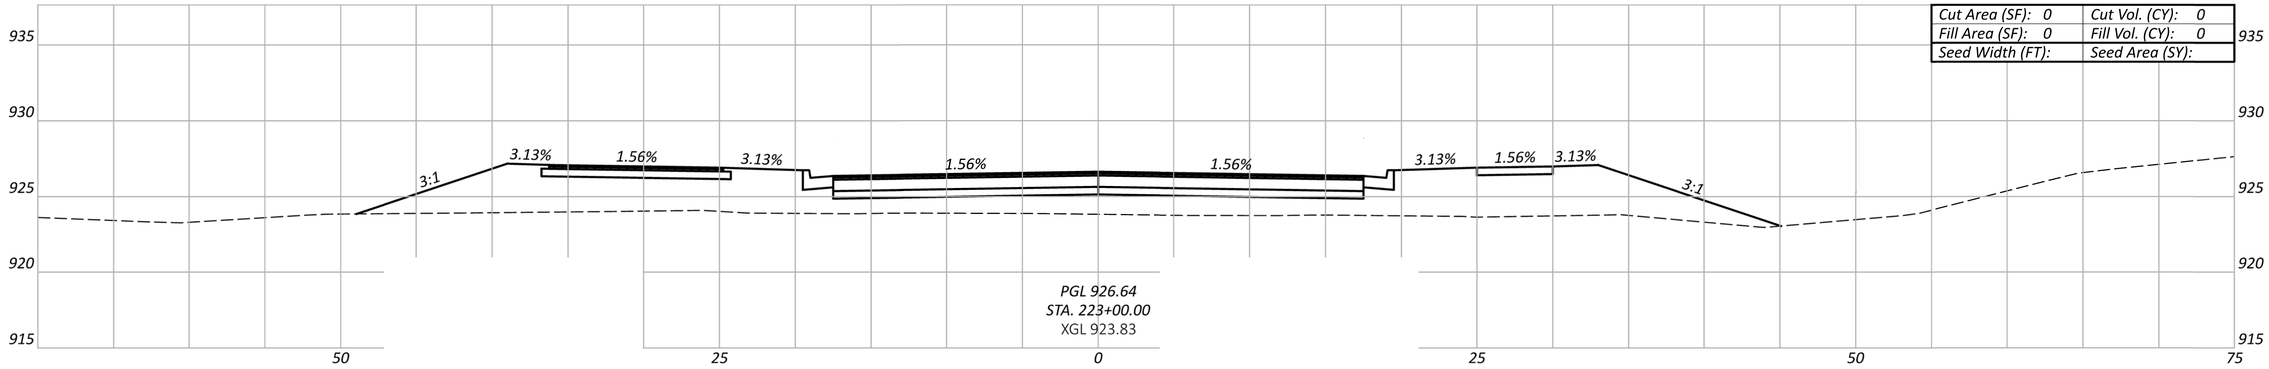

Cut Area (SF): 0	Cut Vol. (CY): 0
Fill Area (SF): 0	Fill Vol. (CY): 0
Seed Width (FT):	Seed Area (SY):

PGL 926.64
STA. 223+00.00
XGL 923.83

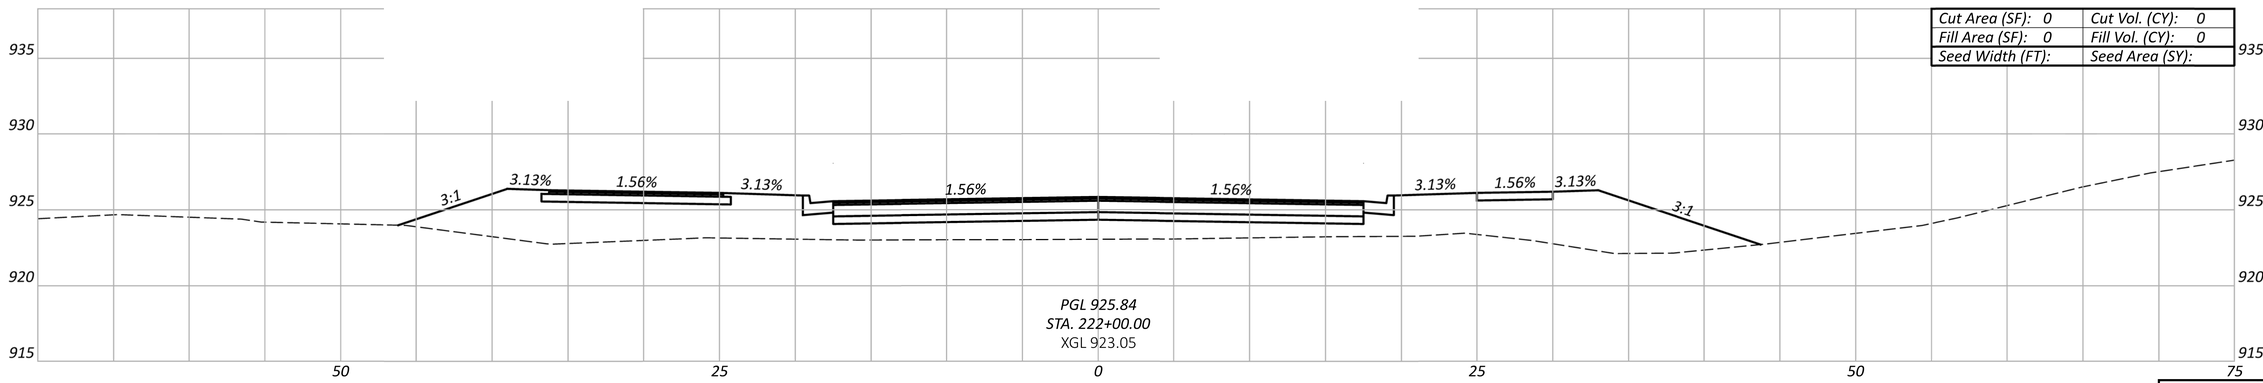

Cut Area (SF): 0	Cut Vol. (CY): 0
Fill Area (SF): 0	Fill Vol. (CY): 0
Seed Width (FT):	Seed Area (SY):

PGL 925.84
STA. 222+00.00
XGL 923.05

Sheet Totals		
Seeding	Cut	Fill

GALLOWAY ROAD EXTENSION

MODEL: CLP_10 - 222+00.00 [Sheet] PAPERSIZE: 34x22 (in.) DATE: 6/9/2023 TIME: 1:20:14 PM USER: RVichot
P:\6000_6100\6045230010_COLS_Roadway_GES\ODOT\Galloway Rd Extension\400-Engineering\Roadway\Sheets\Galloway Rd Extension_XS001.dgn

DESIGN AGENCY
OHM

DESIGNER
XXX

REVIEWER
XXX MM-DD-YY

PROJECT ID
0

SHEET 7 | TOTAL 27

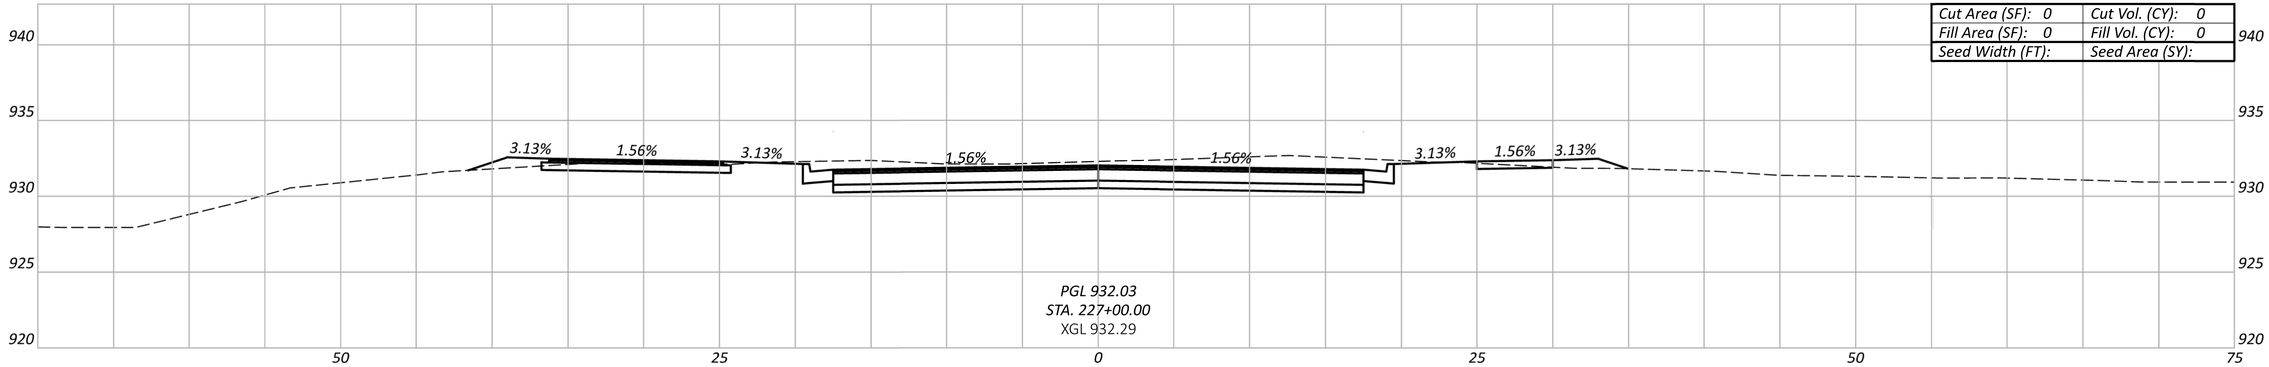

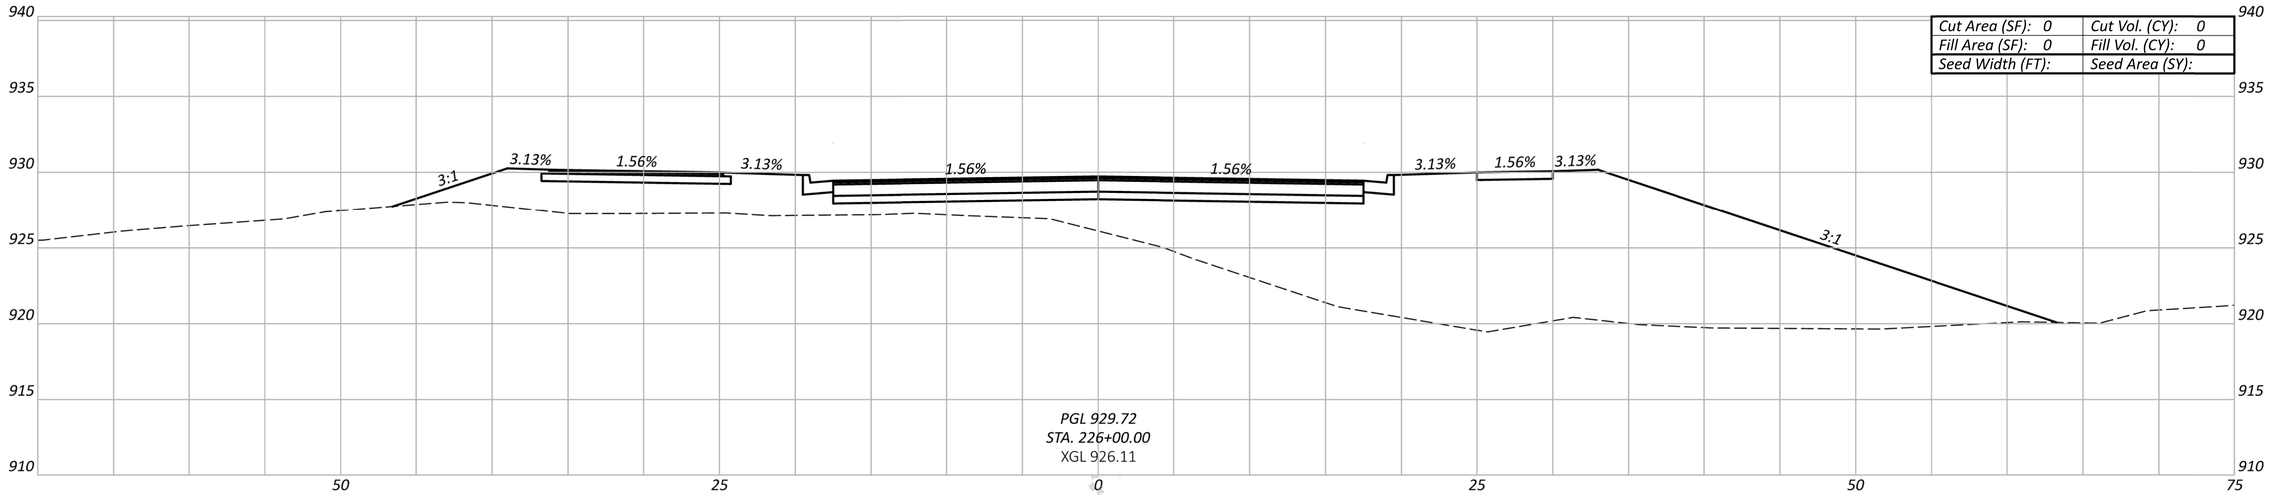

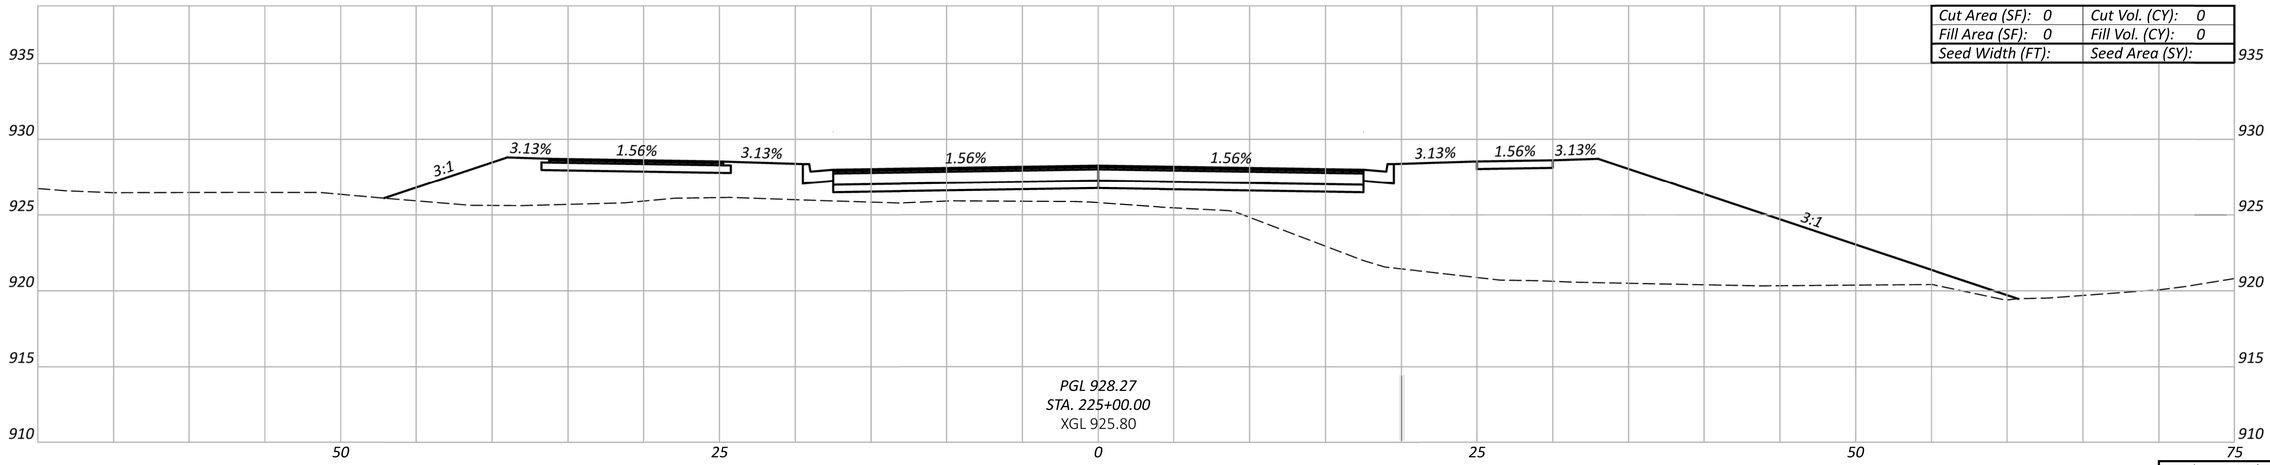

GALLOWAY ROAD EXTENSION

MODEL: CLP_10 - 225+00.00 [Sheet] PAPERSIZE: 34x22 (in.) DATE: 6/9/2023 TIME: 1:20:56 PM USER: RVichot
P:\6000_6100\6045230010_COLS_Roadway_GES\ODOT\Galloway Rd Extension\400-Engineering\Roadway\Sheets\Galloway Rd Extension_XS001.dgn

CROSS SECTIONS
STA. 225+00 TO STA. 227+00

Sheet Totals		
Seeding	Cut	Fill

DESIGN AGENCY

OHM

DESIGNER
XXX

REVIEWER
XXX MM-DD-YY

PROJECT ID
0

SHEET 8 | TOTAL 27

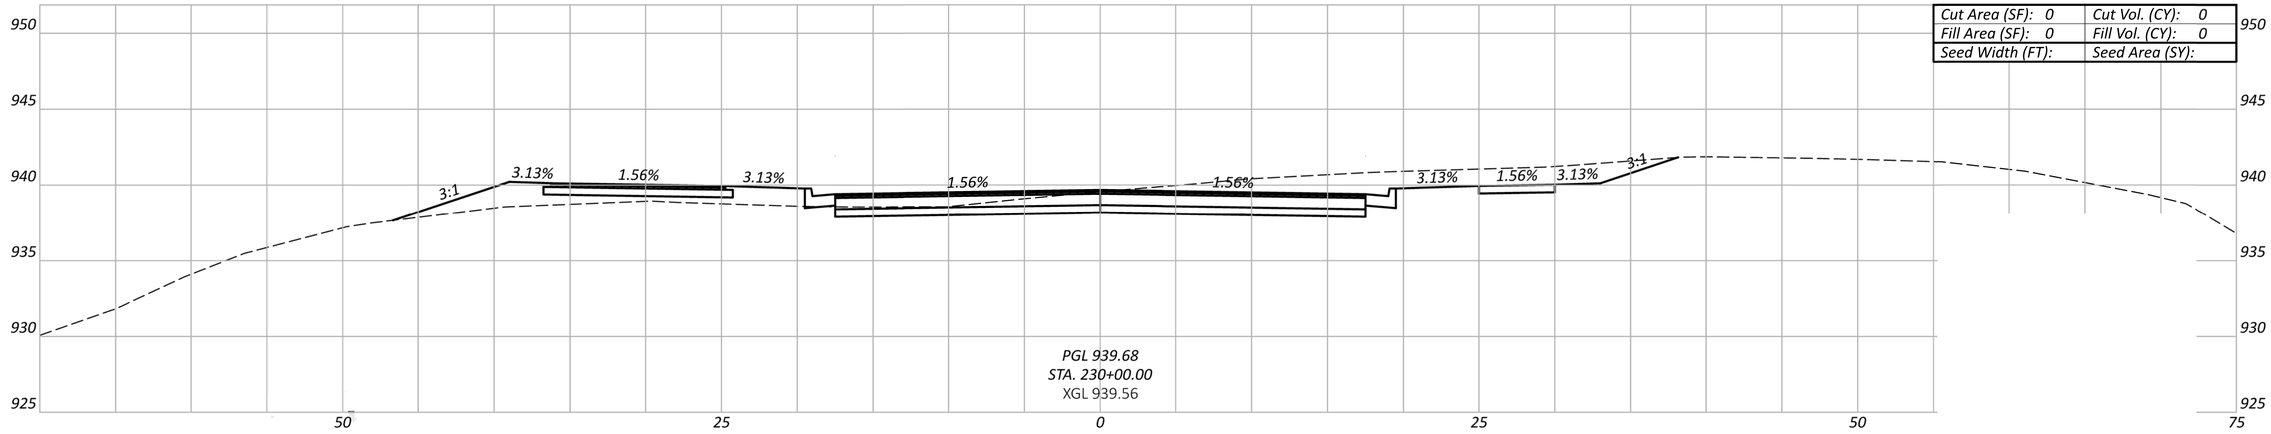

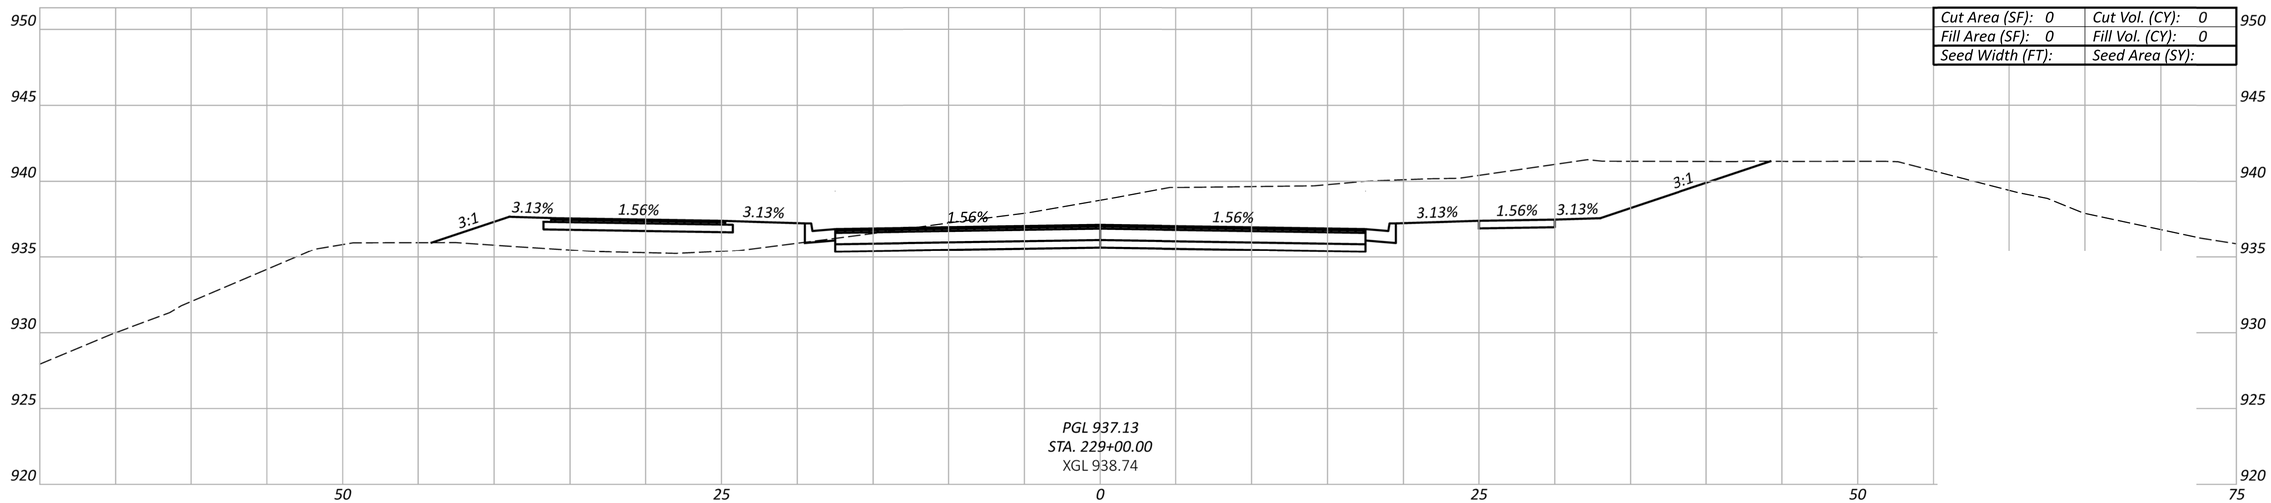

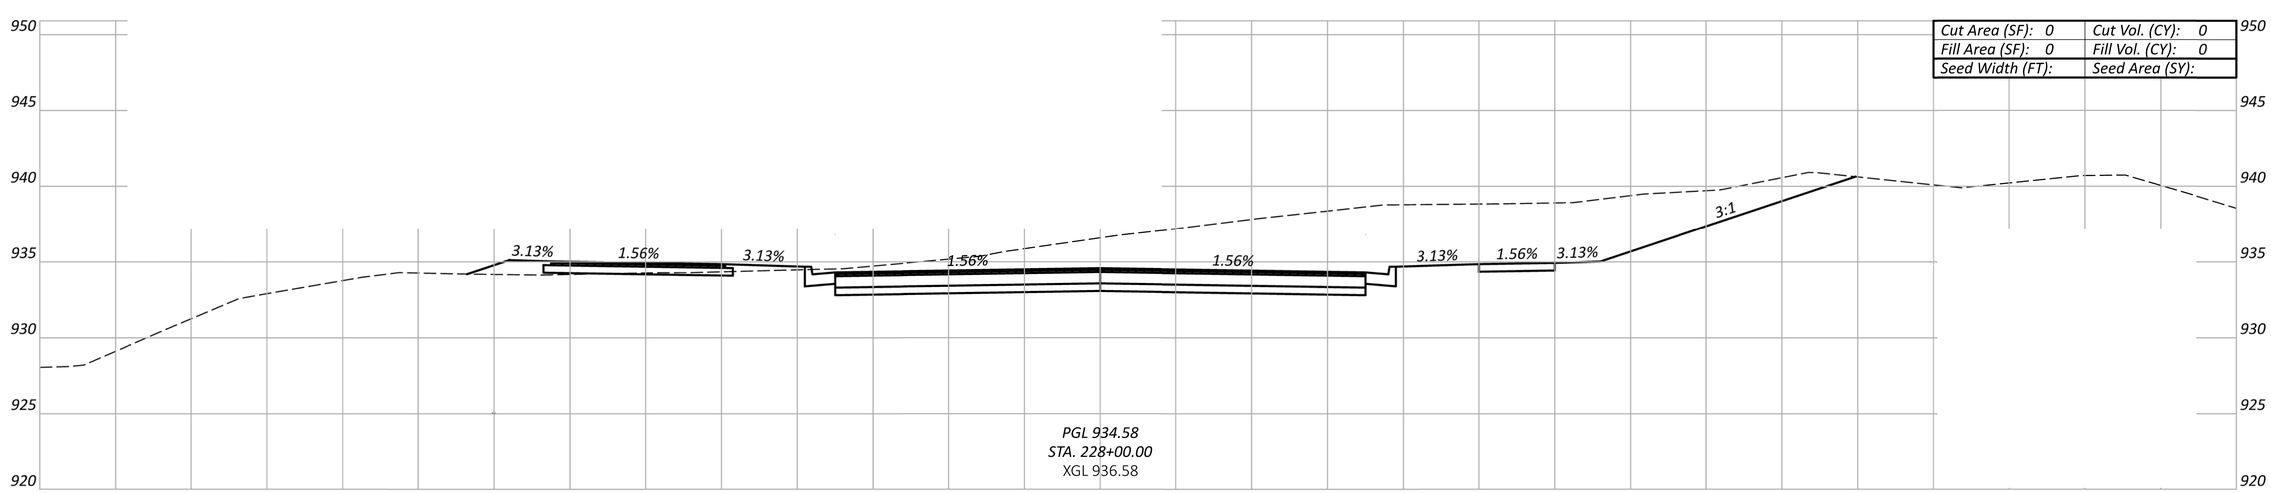

CROSS SECTIONS
STA. 228+00 TO STA. 230+00

GALLOWAY ROAD EXTENSION

MODEL: CLP_10 - 228+00.00 [Sheet] PAPERSIZE: 34x22 (in.) DATE: 6/9/2023 TIME: 1:21:41 PM USER: RVichot
P:\6000_6100\6045230010_COLS_Roadway_GES\ODOT\Galloway Rd Extension\400-Engineering\Roadway\Sheets\Galloway Rd Extension_XS001.dgn

DESIGN AGENCY
OHM

DESIGNER
XXX

REVIEWER
XXX MM-DD-YY

PROJECT ID
0

SHEET 9 TOTAL 27

Sheet Totals		
Seeding	Cut	Fill

GALLOWAY ROAD EXTENSION

MODEL: CLP_10 - 231+00.00 [Sheet] PAPERSIZE: 34x22 (in.) DATE: 6/9/2023 TIME: 1:22:27 PM USER: RVichot
P:\6000_6100\6045230010_COLS_Roadway_GES\ODOT\Galloway Rd Extension\400-Engineering\Roadway\Sheets\Galloway Rd Extension_XS001.dgn

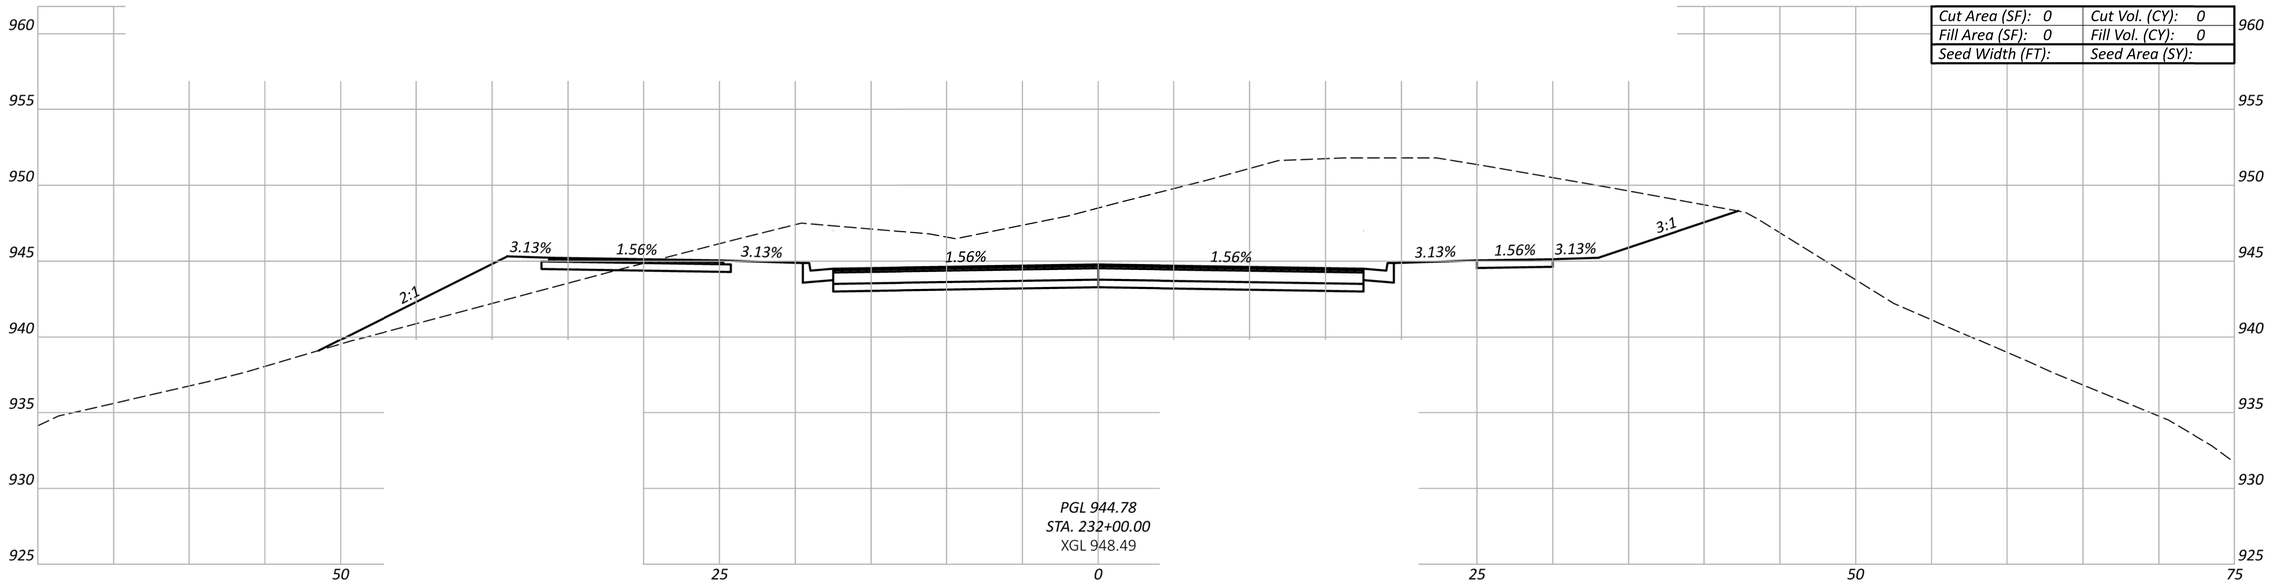

Cut Area (SF): 0	Cut Vol. (CY): 0
Fill Area (SF): 0	Fill Vol. (CY): 0
Seed Width (FT):	Seed Area (SY):

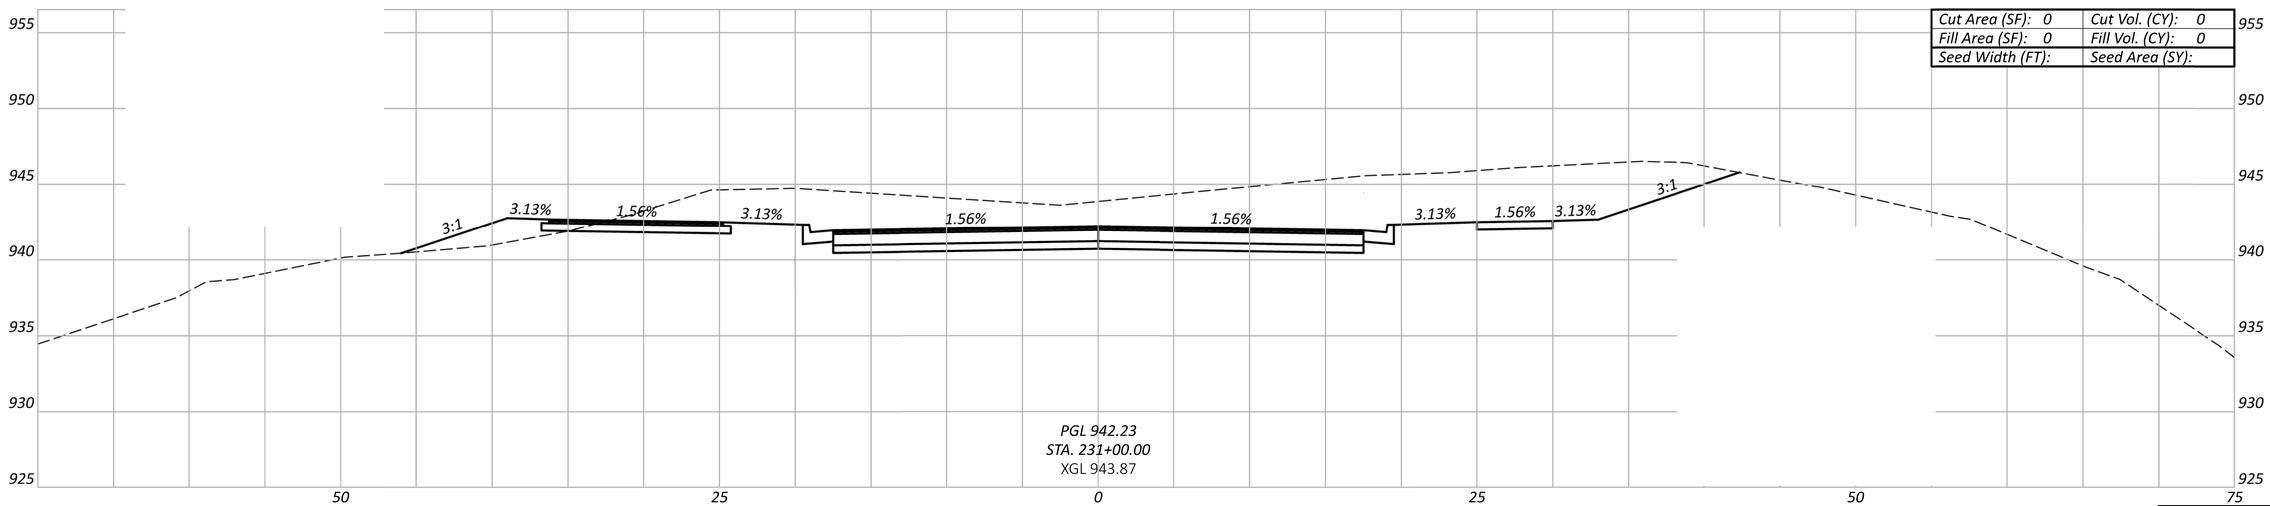

Cut Area (SF): 0	Cut Vol. (CY): 0
Fill Area (SF): 0	Fill Vol. (CY): 0
Seed Width (FT):	Seed Area (SY):

Sheet Totals		
Seeding	Cut	Fill

CROSS SECTIONS
STA. 231+00 TO STA. 232+00

DESIGN AGENCY

OHM

DESIGNER
XXX

REVIEWER
XXX MM-DD-YY

PROJECT ID
0

SHEET 10 | TOTAL 27

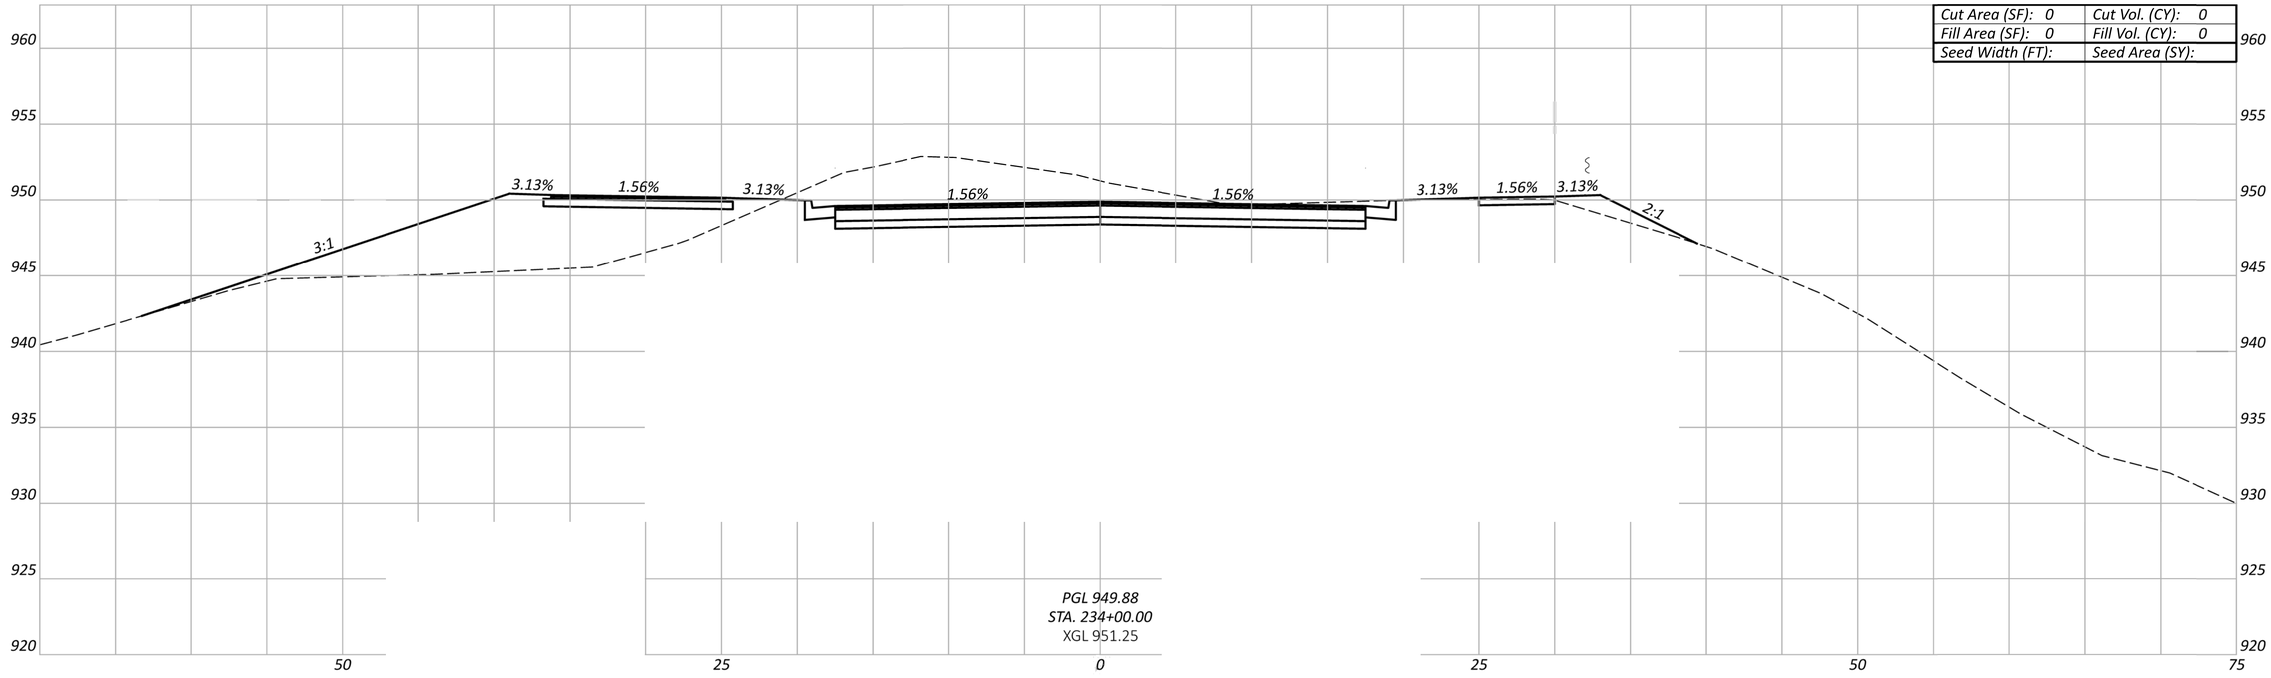

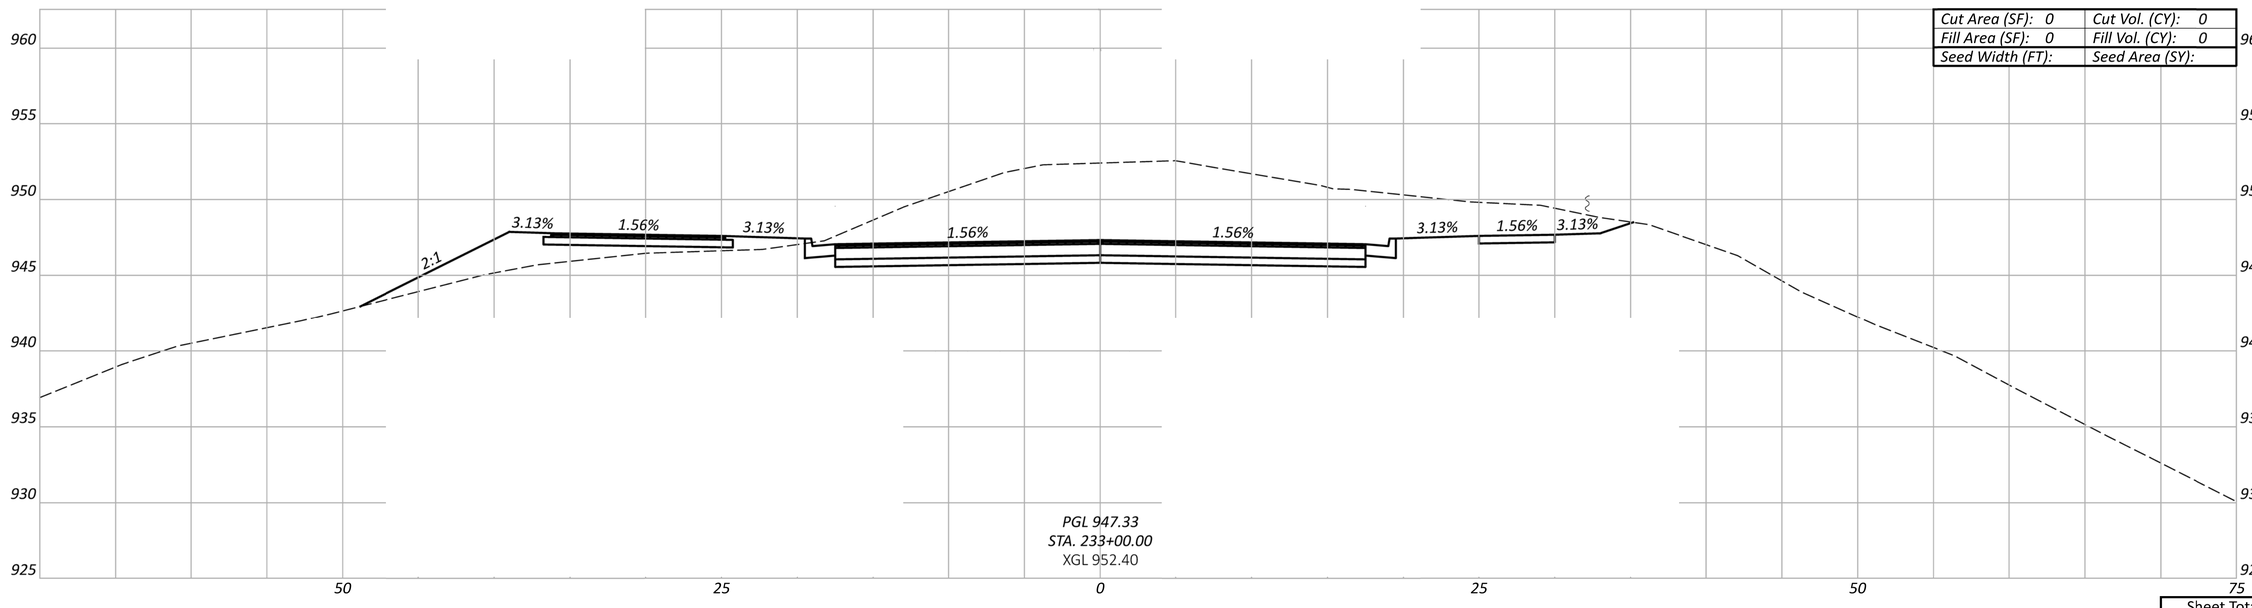

GALLOWAY ROAD EXTENSION

CROSS SECTIONS
STA. 233+00 TO STA. 234+00

MODEL: CLP_10 - 233+00.00 [Sheet] PAPERSIZE: 34x22 (in.) DATE: 6/9/2023 TIME: 1:22:57 PM USER: RVichot
P:\6000_6100\6045230010_COLS_Roadway_GES\ODOT\Galloway Rd Extension\400-Engineering\Roadway\Sheets\Galloway Rd Extension_XS001.dgn

Sheet Totals		
Seeding	Cut	Fill

DESIGN AGENCY

OHM

DESIGNER
XXX

REVIEWER
XXX MM-DD-YY

PROJECT ID
0

SHEET 11 | TOTAL 27

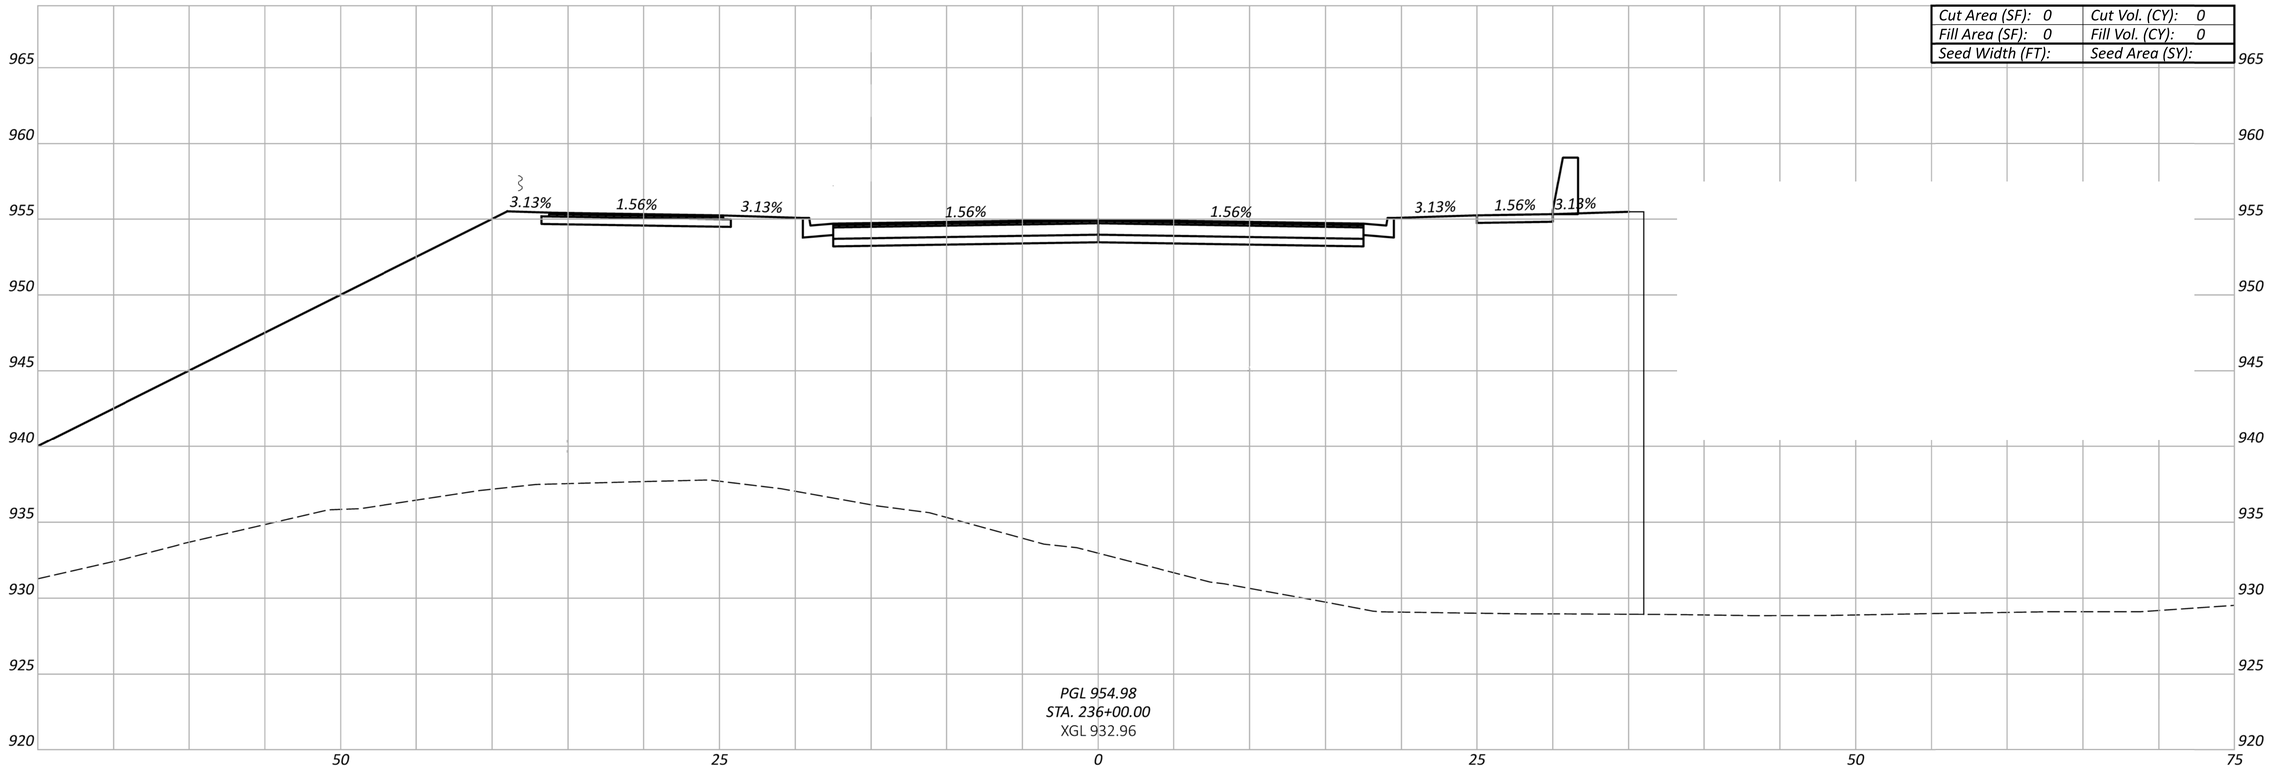

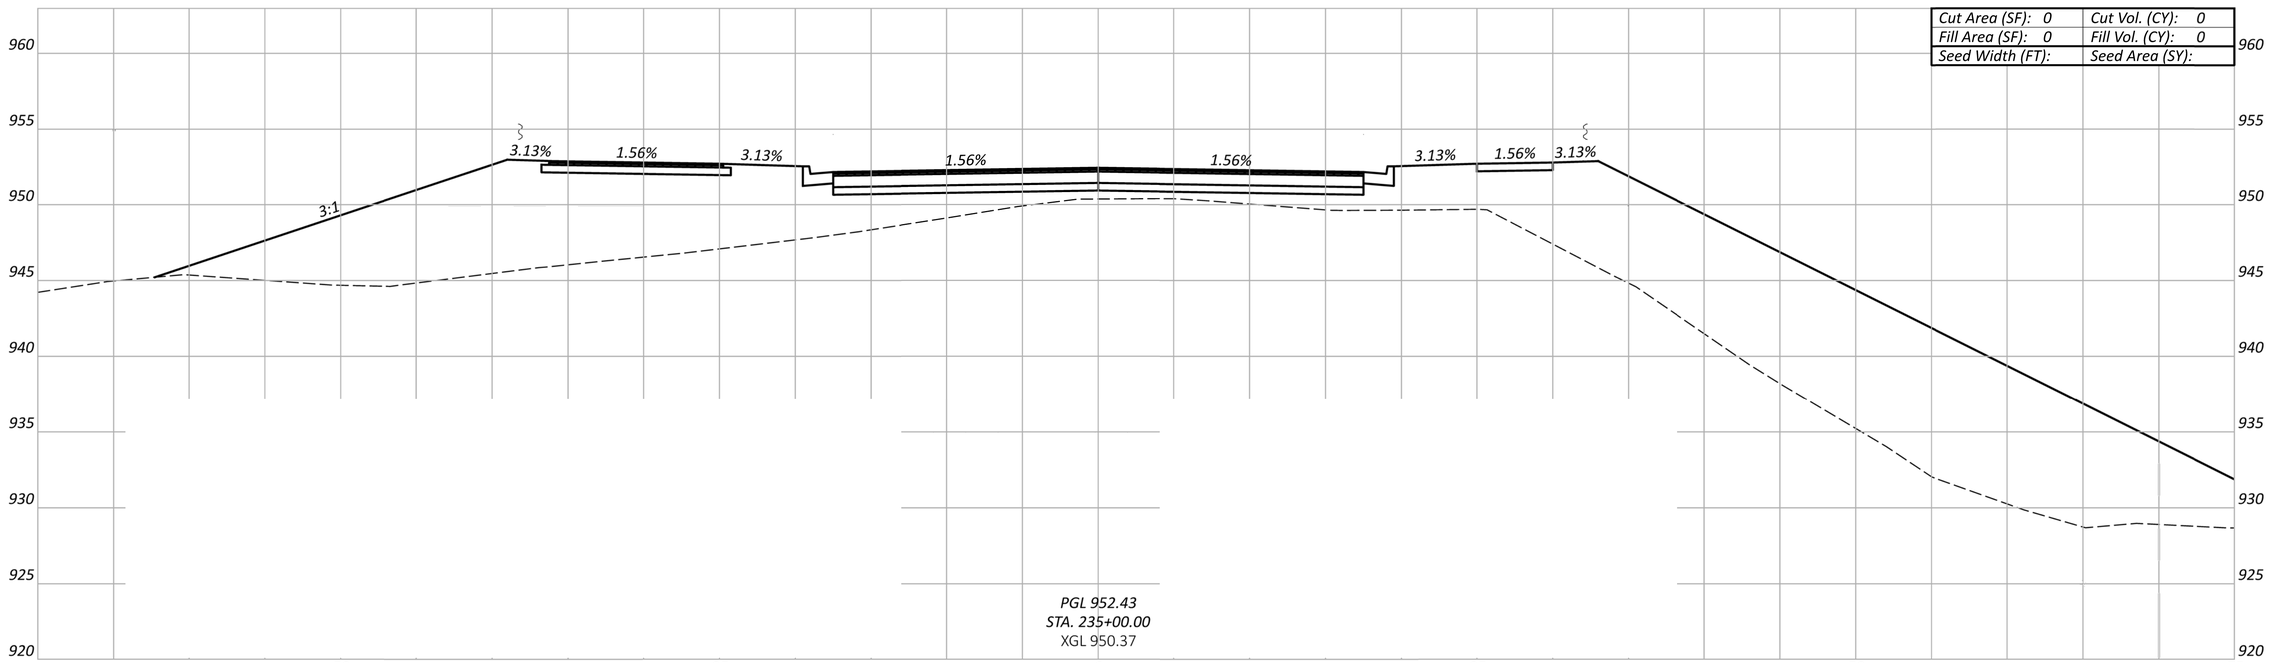

CROSS SECTIONS
STA. 235+00 TO STA. 236+00

GALLOWAY ROAD EXTENSION

MODEL: CLP_10 - 235+00.00 [Sheet] PAPERSIZE: 34x22 (in.) DATE: 6/9/2023 TIME: 1:23:29 PM USER: RVichot
P:\6000_6100\60452300 10_COLS_Roadway_GES\ODOT\Galloway Rd Extension\400-Engineering\Roadway\Sheets\Galloway Rd Extension_XS001.dgn

Sheet Totals		
Seeding	Cut	Fill

DESIGN AGENCY

OHM

DESIGNER XXX

REVIEWER XXX MM-DD-YY

PROJECT ID 0

SHEET 12 TOTAL 27

GALLOWAY ROAD EXTENSION

MODEL: CLP_10 - 237+00.00 [Sheet] PAPERSIZE: 34x22 (in.) DATE: 6/9/2023 TIME: 1:24:05 PM USER: RVichot
P:\6000_6100\60452300 10_COLS_Roadway_GES\ODOT\Galloway Rd Extension\400-Engineering\Roadway\Sheets\Galloway Rd Extension_XS001.dgn

Cut Area (SF): 0	Cut Vol. (CY): 0
Fill Area (SF): 0	Fill Vol. (CY): 0
Seed Width (FT):	Seed Area (SY):

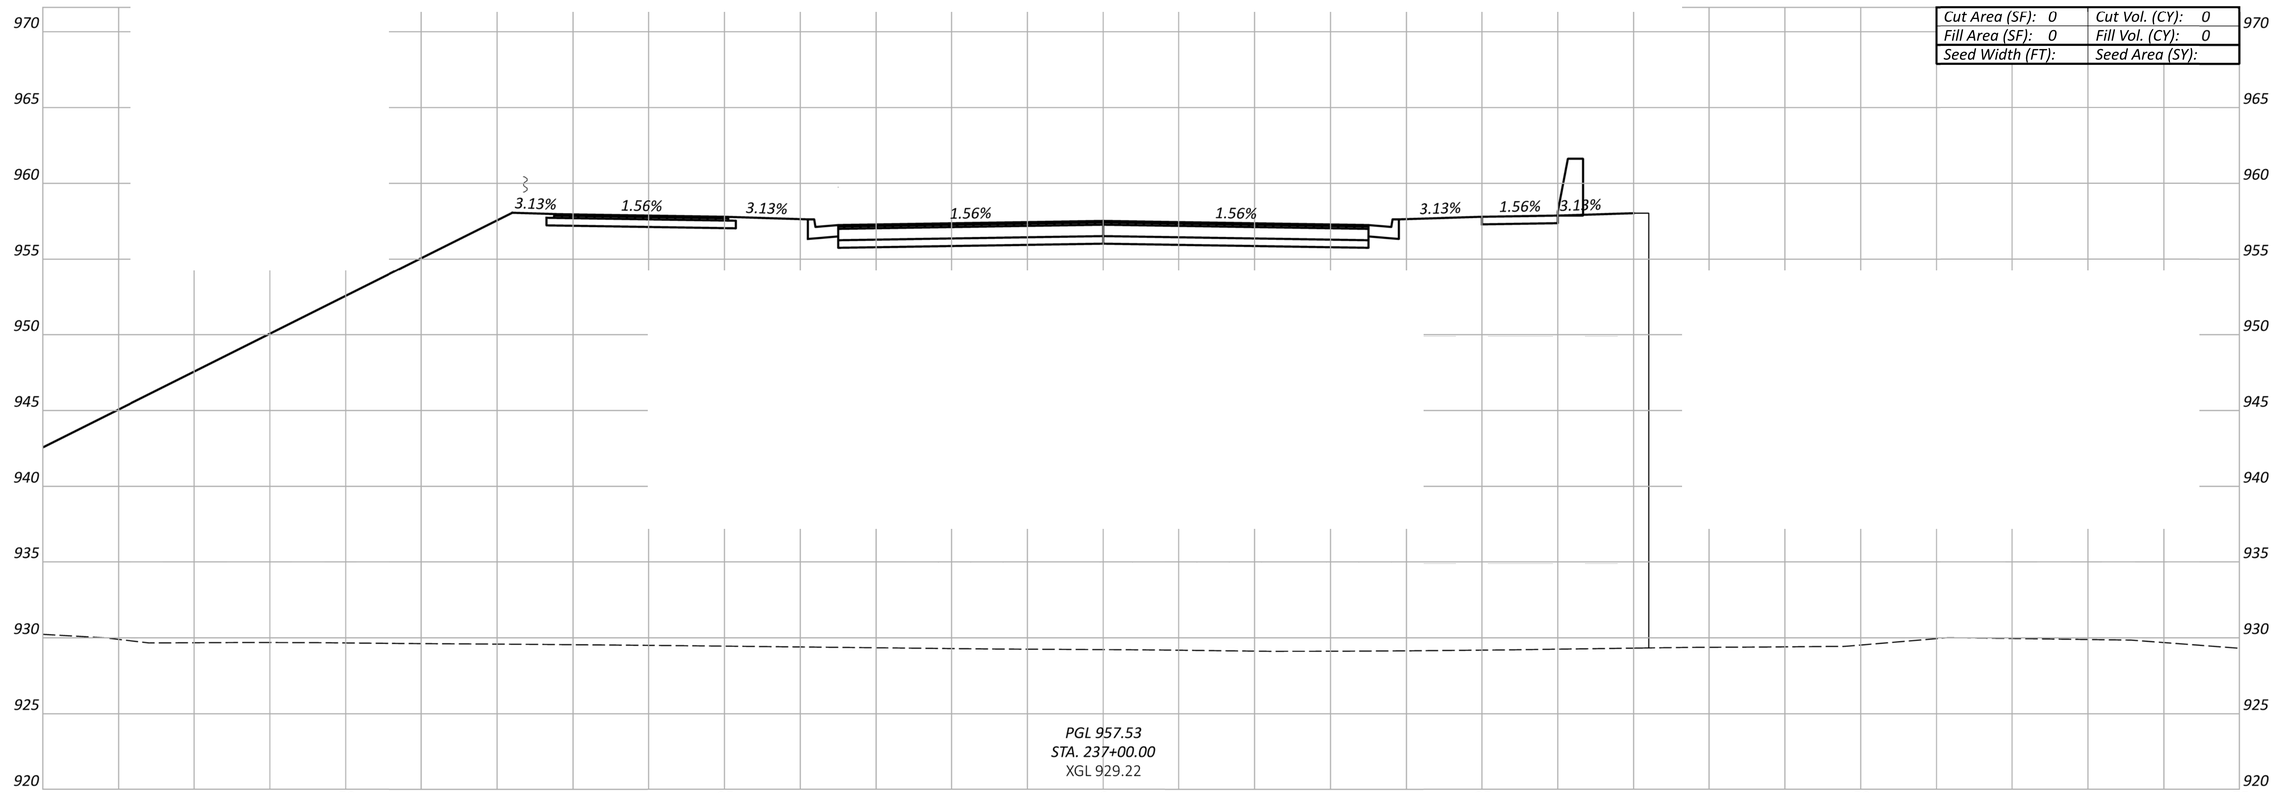

Sheet Totals		
Seeding	Cut	Fill

CROSS SECTIONS
STA. 237+00

DESIGN AGENCY
OHM

DESIGNER
XXX

REVIEWER
XXX MM-DD-YY

PROJECT ID
0

SHEET 13 TOTAL 27

Cut Area (SF): 0	Cut Vol. (CY): 0
Fill Area (SF): 0	Fill Vol. (CY): 0
Seed Width (FT):	Seed Area (SY):

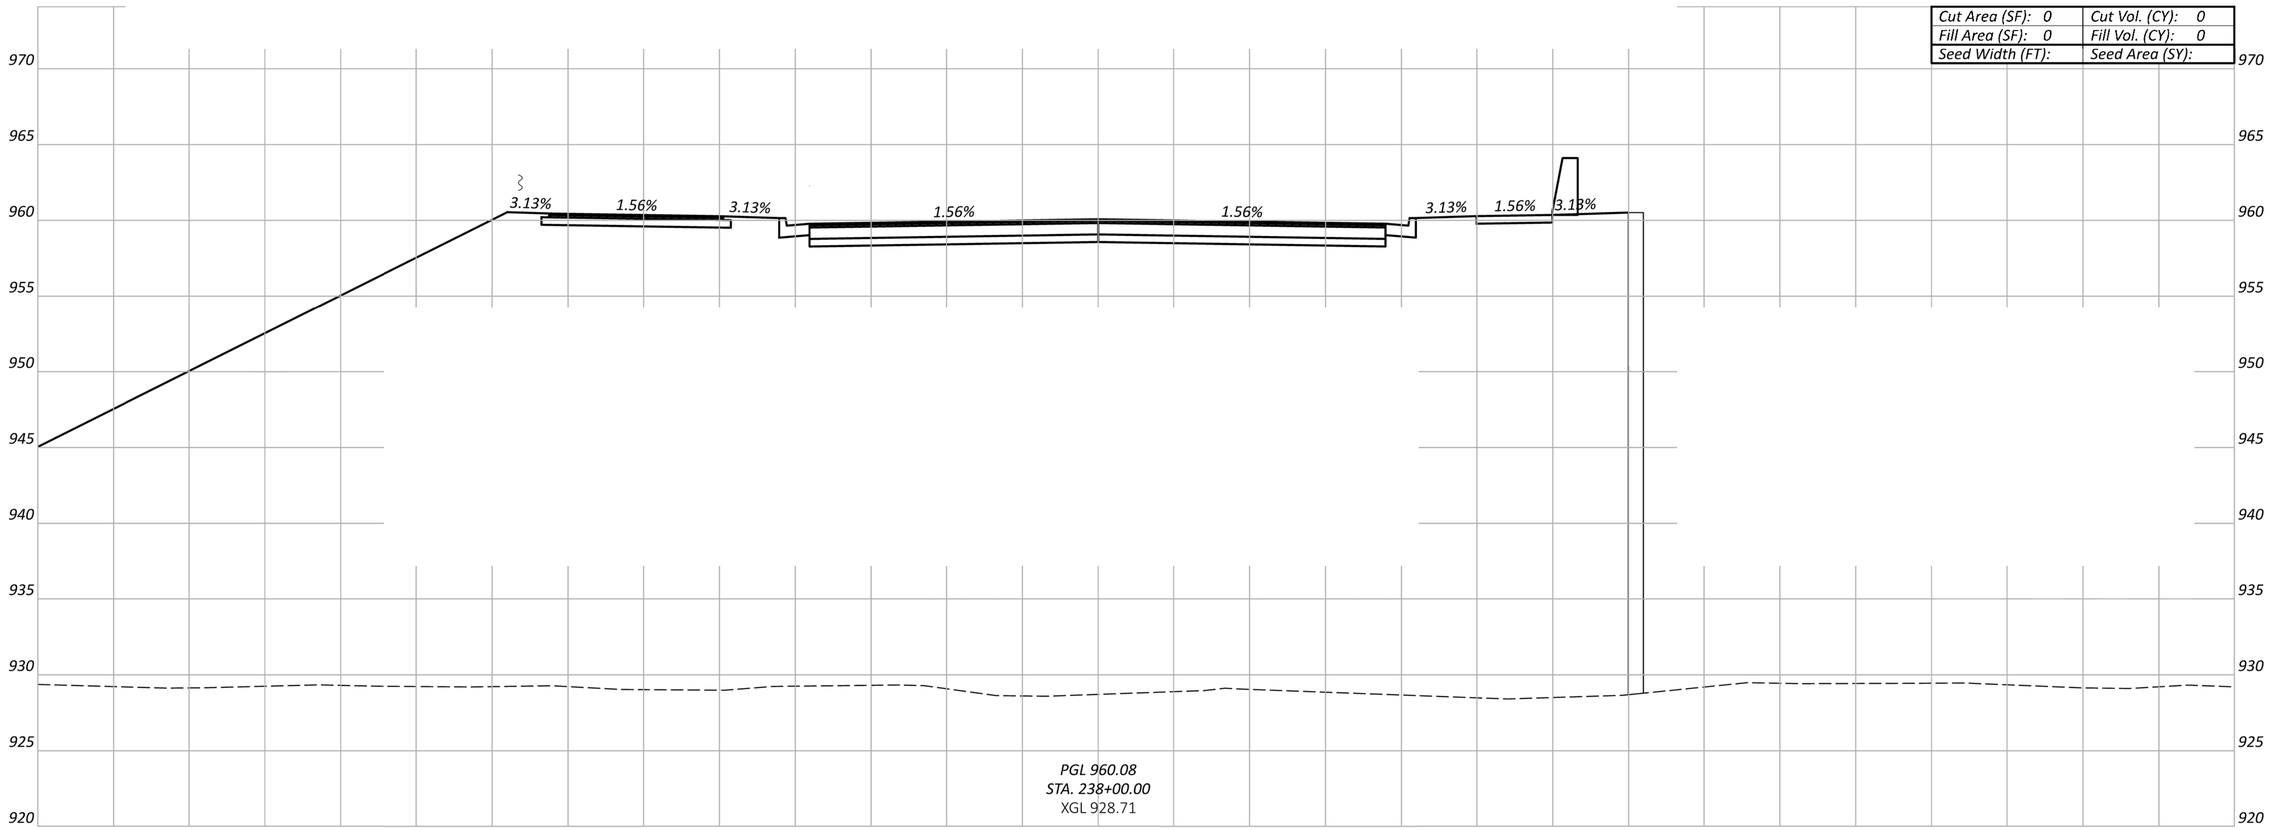

Sheet Totals		
Seeding	Cut	Fill

GALLOWAY ROAD EXTENSION

MODEL: CLP_10 - 238+00.00 [Sheet] PAPERSIZE: 34x22 (in.) DATE: 6/9/2023 TIME: 1:24:29 PM USER: RVichot
P:\6000_6100\60452300 10_COLS_Roadway_GES\ODOT\Galloway Rd Extension\400-Engineering\Roadway\Sheets\Galloway Rd Extension_XS001.dgn

CROSS SECTIONS
STA. 238+00

DESIGN AGENCY
OHM

DESIGNER
XXX

REVIEWER
XXX MM-DD-YY

PROJECT ID
0

SHEET 14 | TOTAL 27

GALLOWAY ROAD EXTENSION

MODEL: CLP_10 - 239+00.00 [Sheet] PAPERSIZE: 34x22 (in.) DATE: 6/9/2023 TIME: 3:44:04 PM USER: bswora
P:\6000_6100\60452300 10_COLS_Roadway_GES\ODOT\Galloway Rd Extension\400-Engineering\Roadway\Sheets\Galloway Rd Extension_XS001.dgn

Cut Area (SF): 0	Cut Vol. (CY): 0
Fill Area (SF): 0	Fill Vol. (CY): 0
Seed Width (FT):	Seed Area (SY):

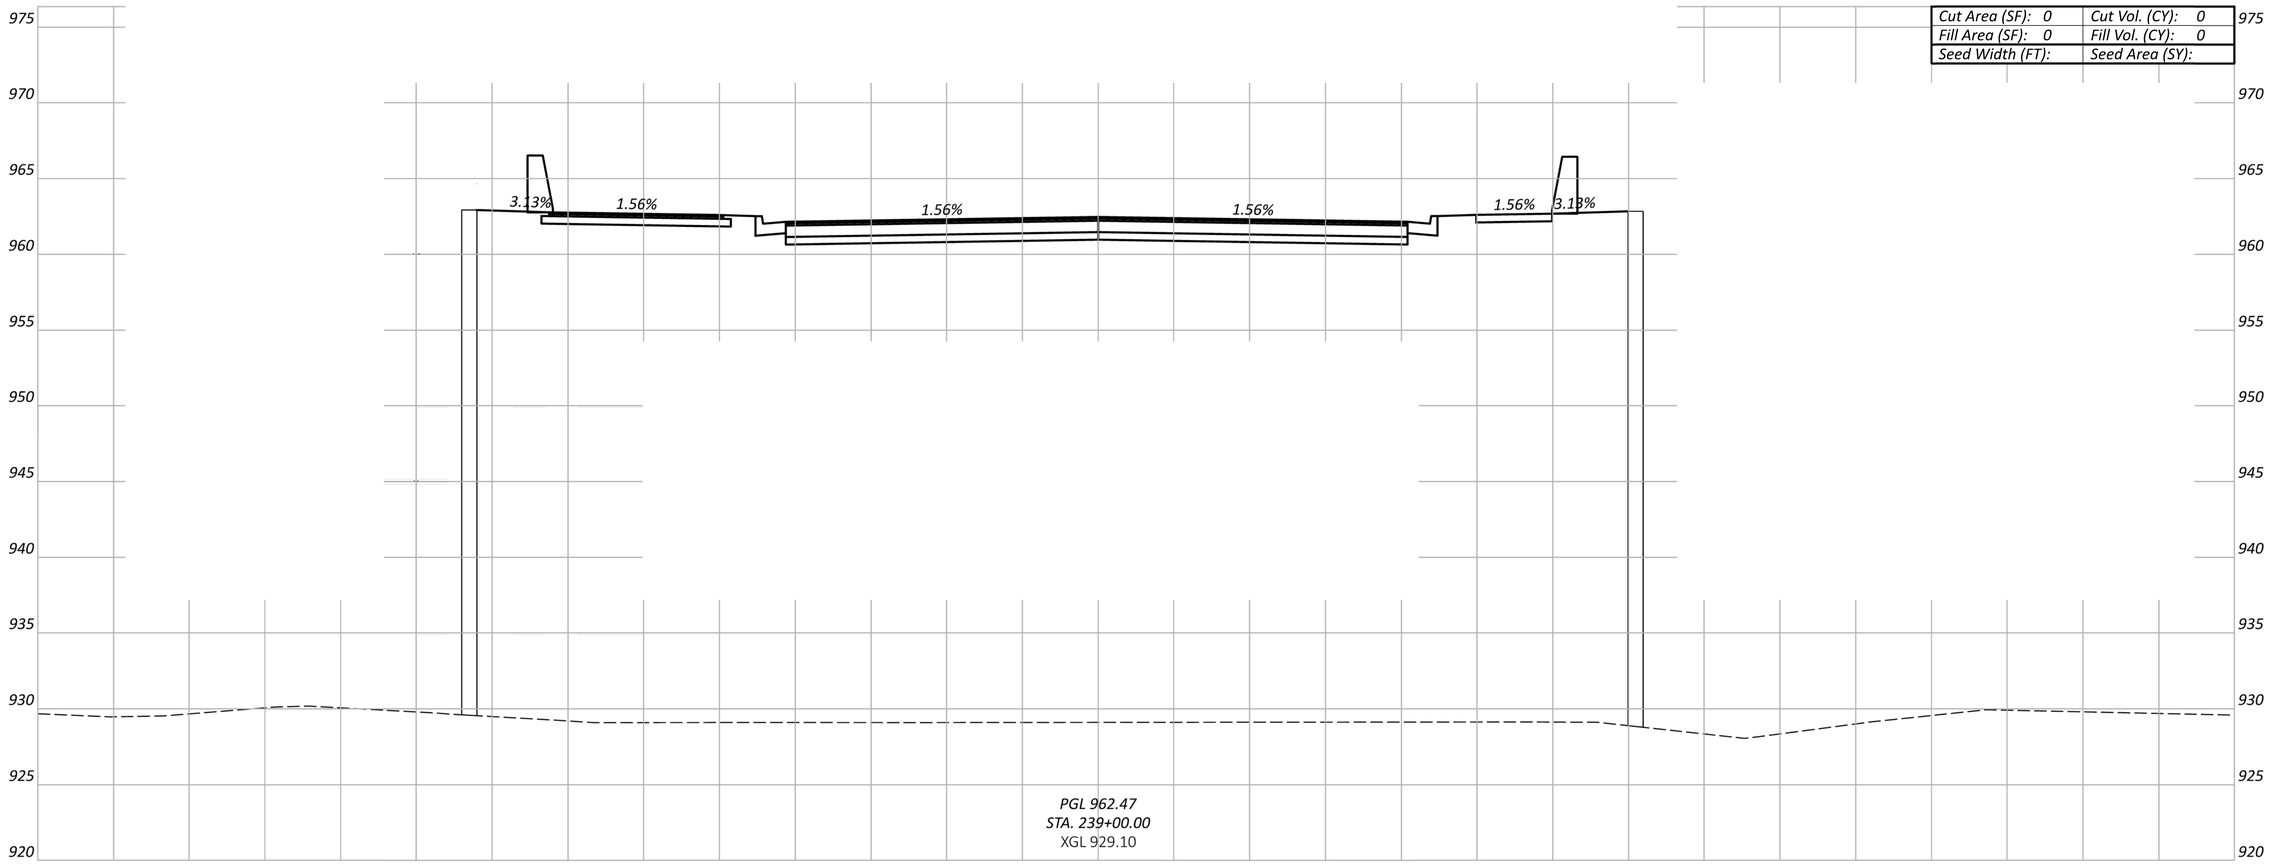

Sheet Totals		
Seeding	Cut	Fill

CROSS SECTIONS
STA. 239+00

DESIGN AGENCY
OHM

DESIGNER
XXX

REVIEWER
XXX MM-DD-YY

PROJECT ID
0

SHEET 15 | TOTAL 27

CROSS SECTIONS
STA. 242+00

Cut Area (SF): 0	Cut Vol. (CY): 0
Fill Area (SF): 0	Fill Vol. (CY): 0
Seed Width (FT):	Seed Area (SY):

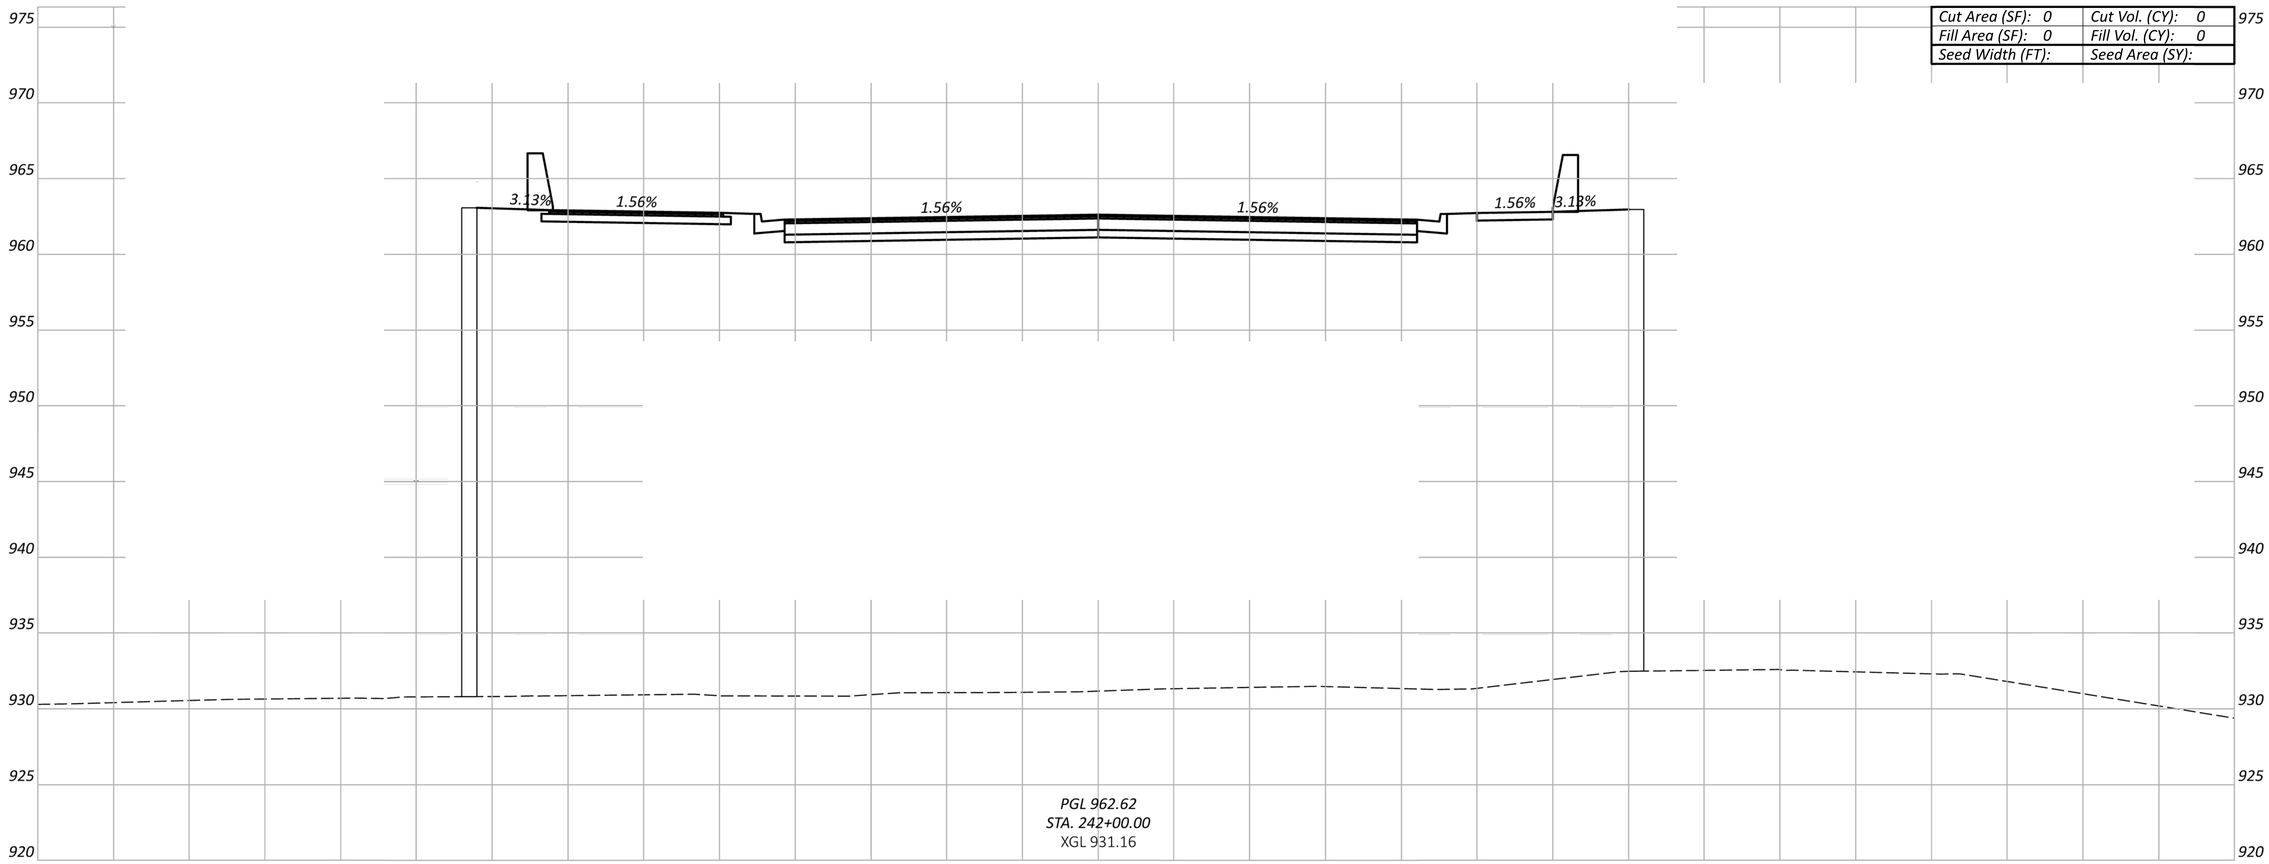

Sheet Totals		
Seeding	Cut	Fill

DESIGN AGENCY

OHM

DESIGNER
XXX

REVIEWER
XXX MM-DD-YY

PROJECT ID
0

SHEET 16 | TOTAL 27

GALLOWAY ROAD EXTENSION

MODEL: CLP_10 - 242+00.00 [Sheet] PAPERSIZE: 34x22 (in.) DATE: 6/9/2023 TIME: 3:43:13 PM USER: bswora
P:\6000_6100\60452300 10_COLS_Roadway_GES\ODOT\Galloway Rd Extension\400-Engineering\Roadway\Sheets\Galloway Rd Extension_XS001.dgn

Cut Area (SF): 0	Cut Vol. (CY): 0
Fill Area (SF): 0	Fill Vol. (CY): 0
Seed Width (FT):	Seed Area (SY):

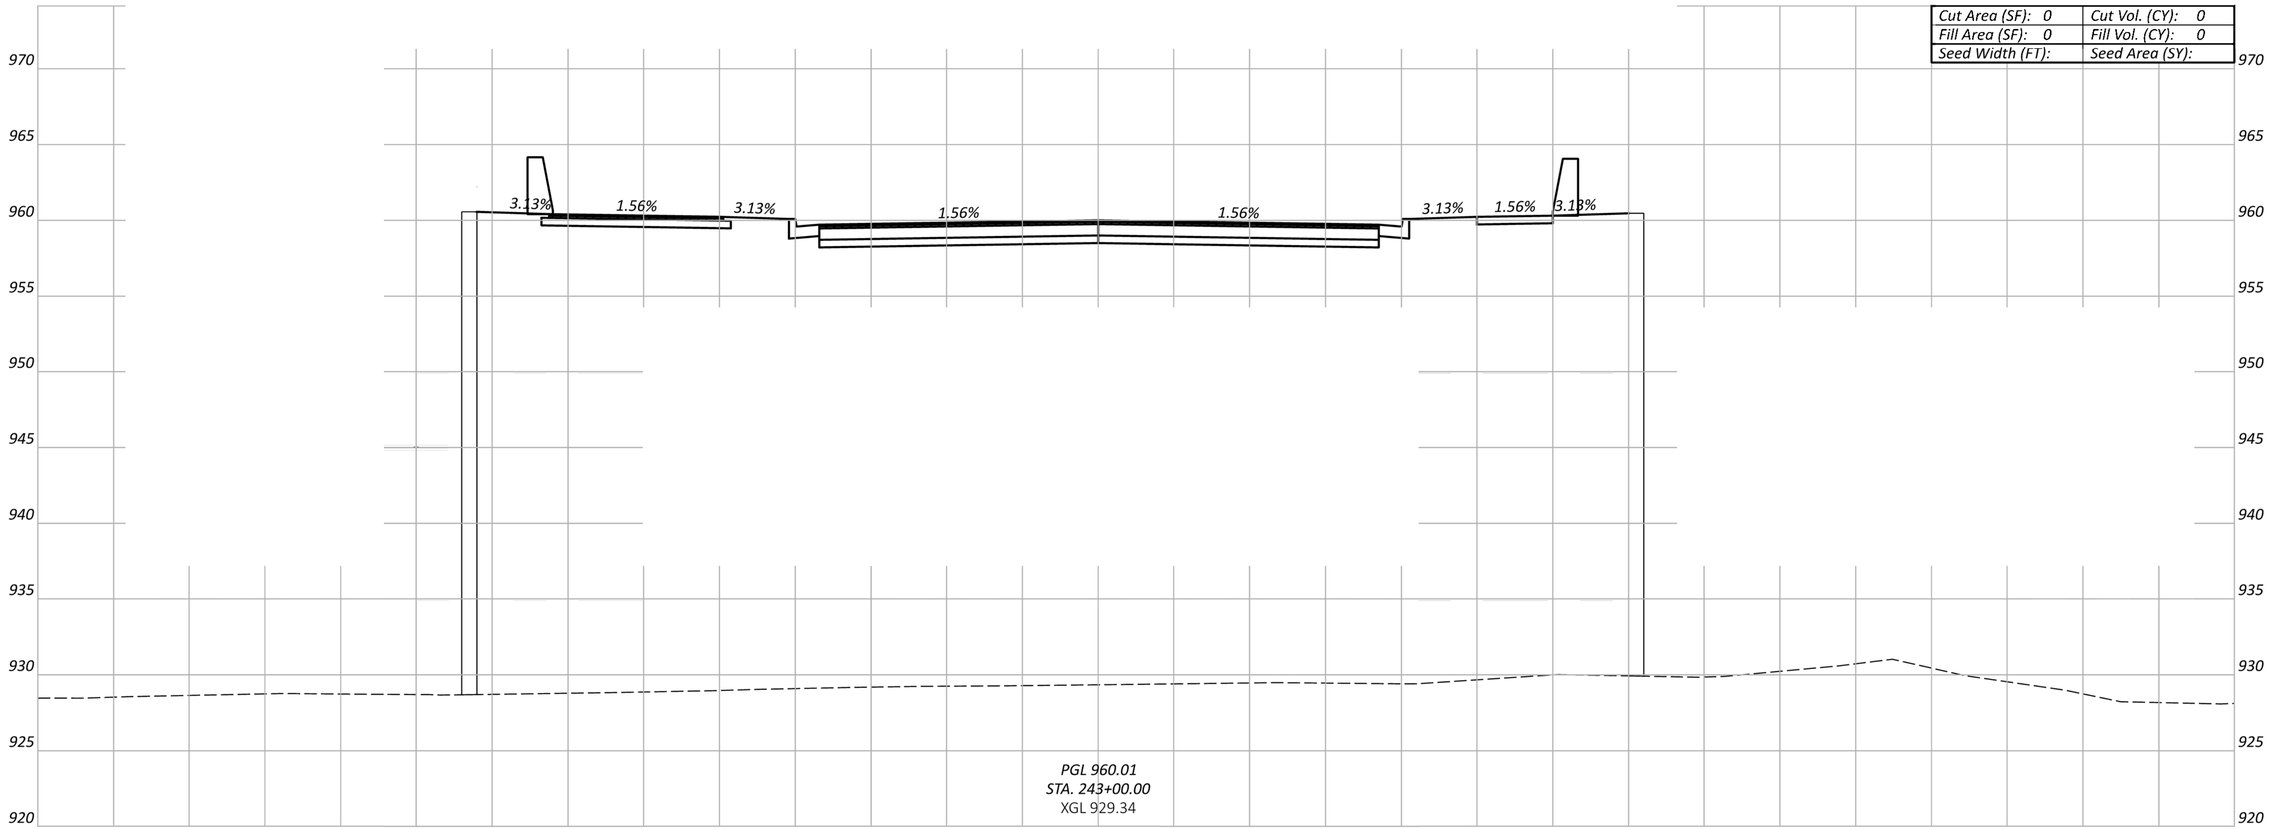

Sheet Totals		
Seeding	Cut	Fill

GALLOWAY ROAD EXTENSION

MODEL: CLP_10 - 243+00.00 [Sheet] PAPERSIZE: 34x22 (in.) DATE: 6/9/2023 TIME: 1:26:25 PM USER: RVichot
P:\6000_6100\60452300 10_COLS_Roadway_GES\ODOT\Galloway Rd Extension\400-Engineering\Roadway\Sheets\Galloway Rd Extension_XS001.dgn

CROSS SECTIONS STA. 243+00

DESIGN AGENCY
OHM

DESIGNER
XXX

REVIEWER
XXX MM-DD-YY

PROJECT ID
0

SHEET 17 | TOTAL 27

GALLOWAY ROAD EXTENSION

MODEL: CLP_10 - 244+00.00 [Sheet] PAPERSIZE: 34x22 (in.) DATE: 6/9/2023 TIME: 1:26:47 PM USER: RVichot
P:\6000_6100\60452300 10_COLS_Roadway_GES\ODOT\Galloway Rd Extension\400-Engineering\Roadway\Sheets\Galloway Rd Extension_XS001.dgn

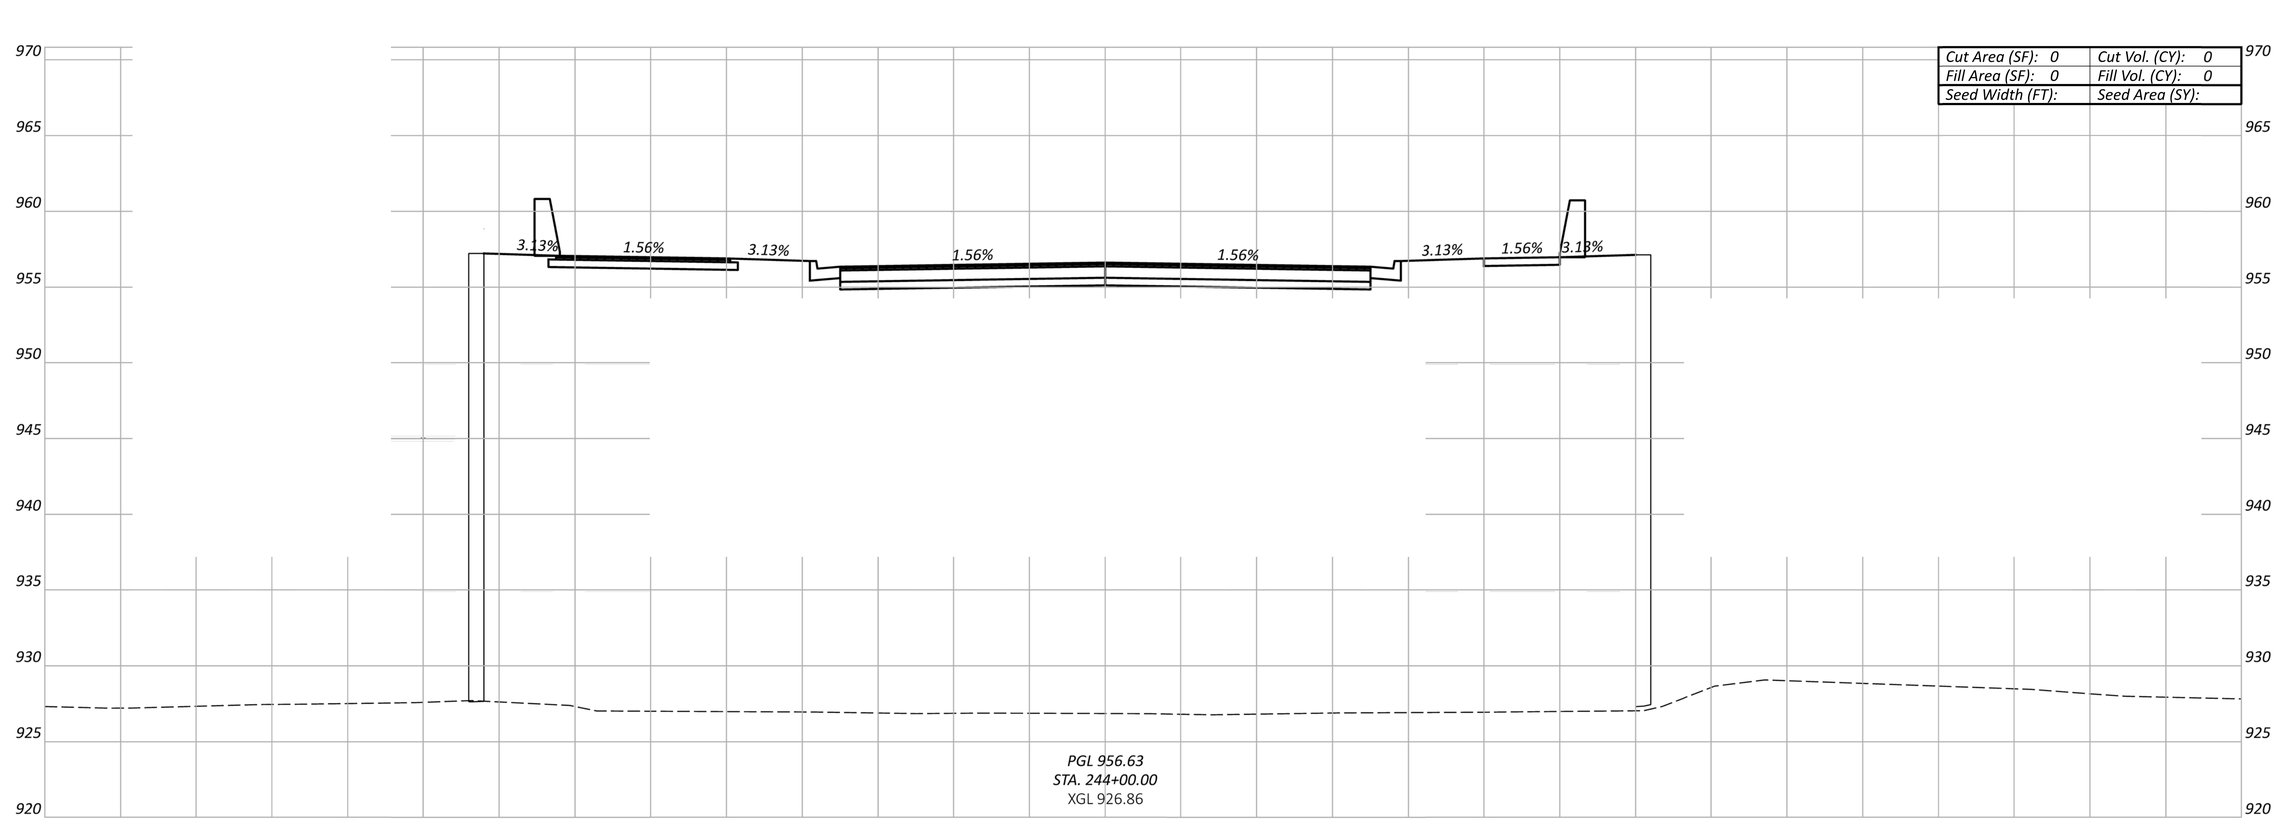

Cut Area (SF): 0	Cut Vol. (CY): 0
Fill Area (SF): 0	Fill Vol. (CY): 0
Seed Width (FT):	Seed Area (SY):

Sheet Totals		
Seeding	Cut	Fill

CROSS SECTIONS STA. 244+00

DESIGN AGENCY

OHM

DESIGNER XXX

REVIEWER XXX MM-DD-YY

PROJECT ID 0

SHEET 18 TOTAL 27

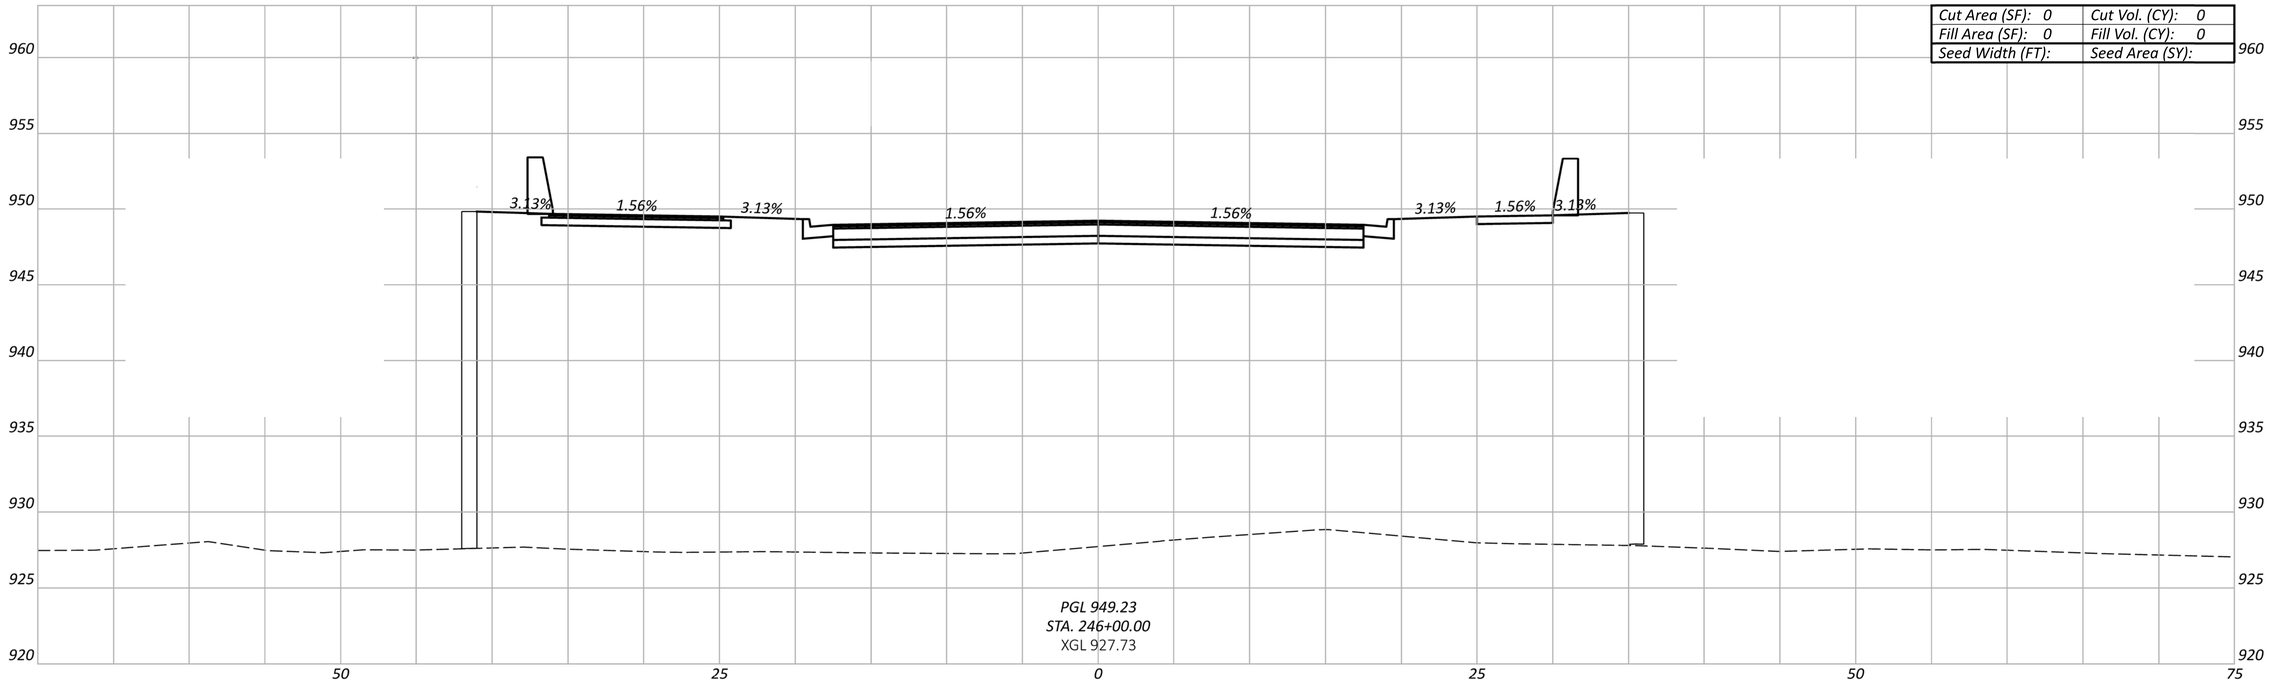

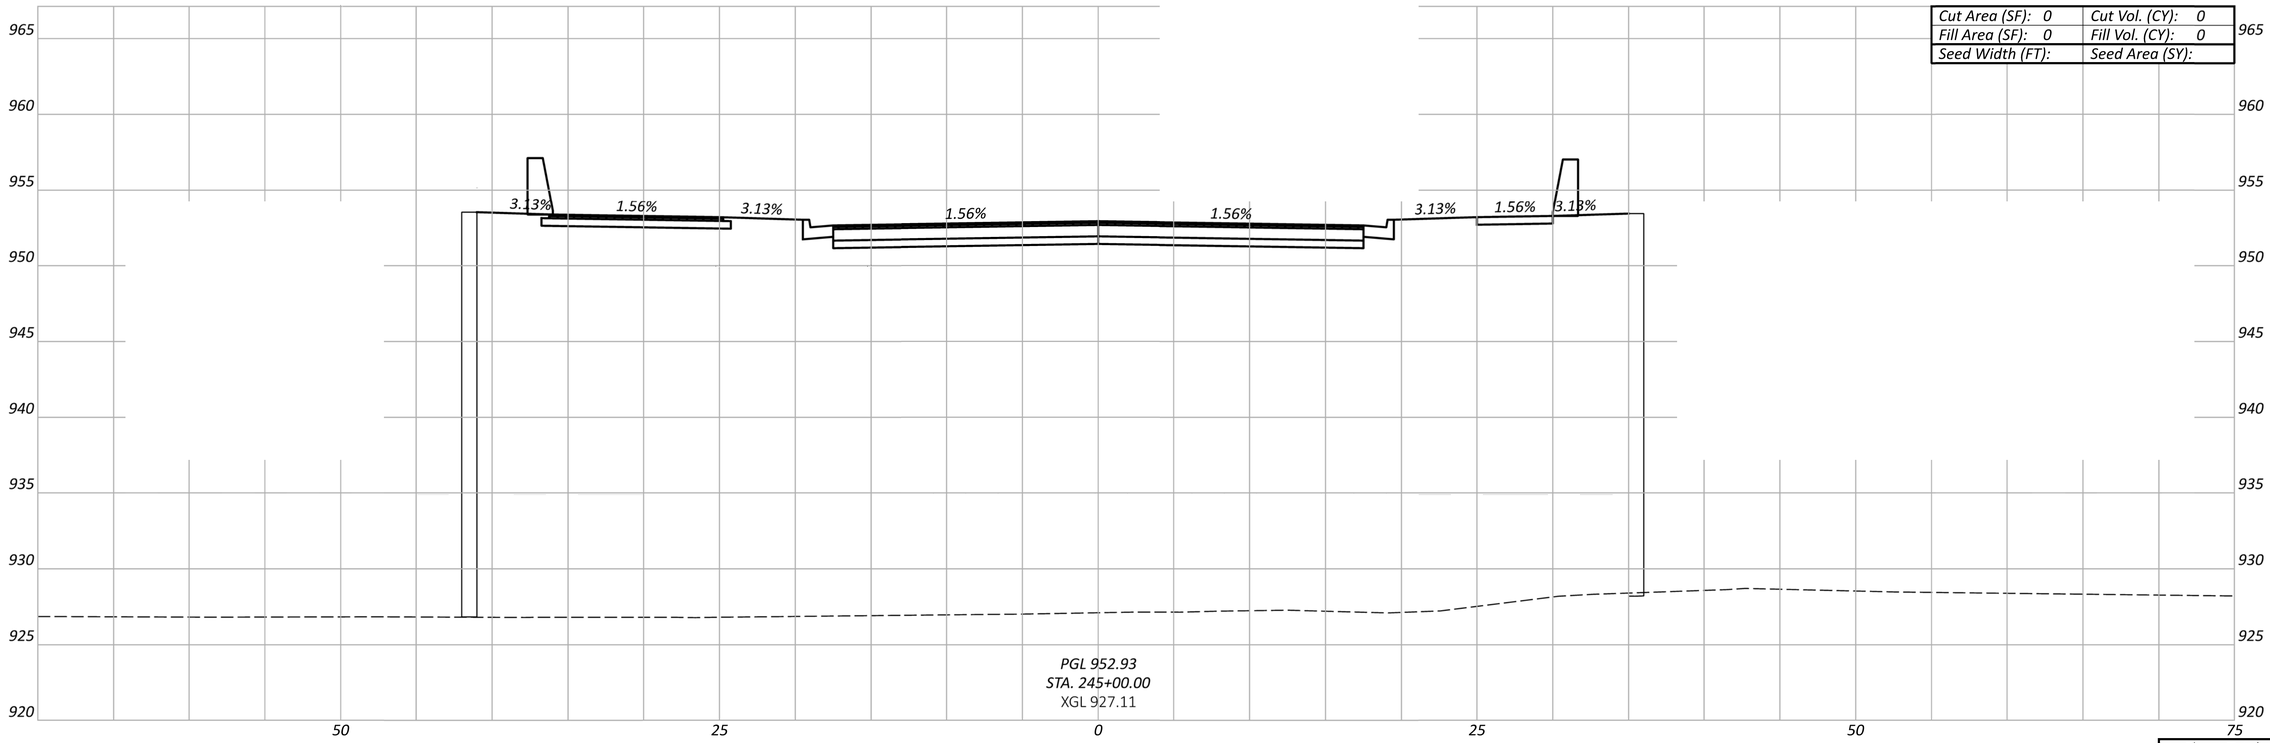

CROSS SECTIONS
STA. 245+00 TO STA. 246+00

GALLOWAY ROAD EXTENSION

MODEL: CLP_10 - 245+00.00 [Sheet] PAPERSIZE: 34x22 (in.) DATE: 6/9/2023 TIME: 1:27:11 PM USER: RVichot
P:\6000_6100\6045230010_COLS_Roadway_GES\ODOT\Galloway Rd Extension\400-Engineering\Roadway\Sheets\Galloway Rd Extension_XS001.dgn

Sheet Totals		
Seeding	Cut	Fill

DESIGN AGENCY

OHM

DESIGNER
XXX

REVIEWER
XXX MM-DD-YY

PROJECT ID
0

SHEET 19 | TOTAL 27

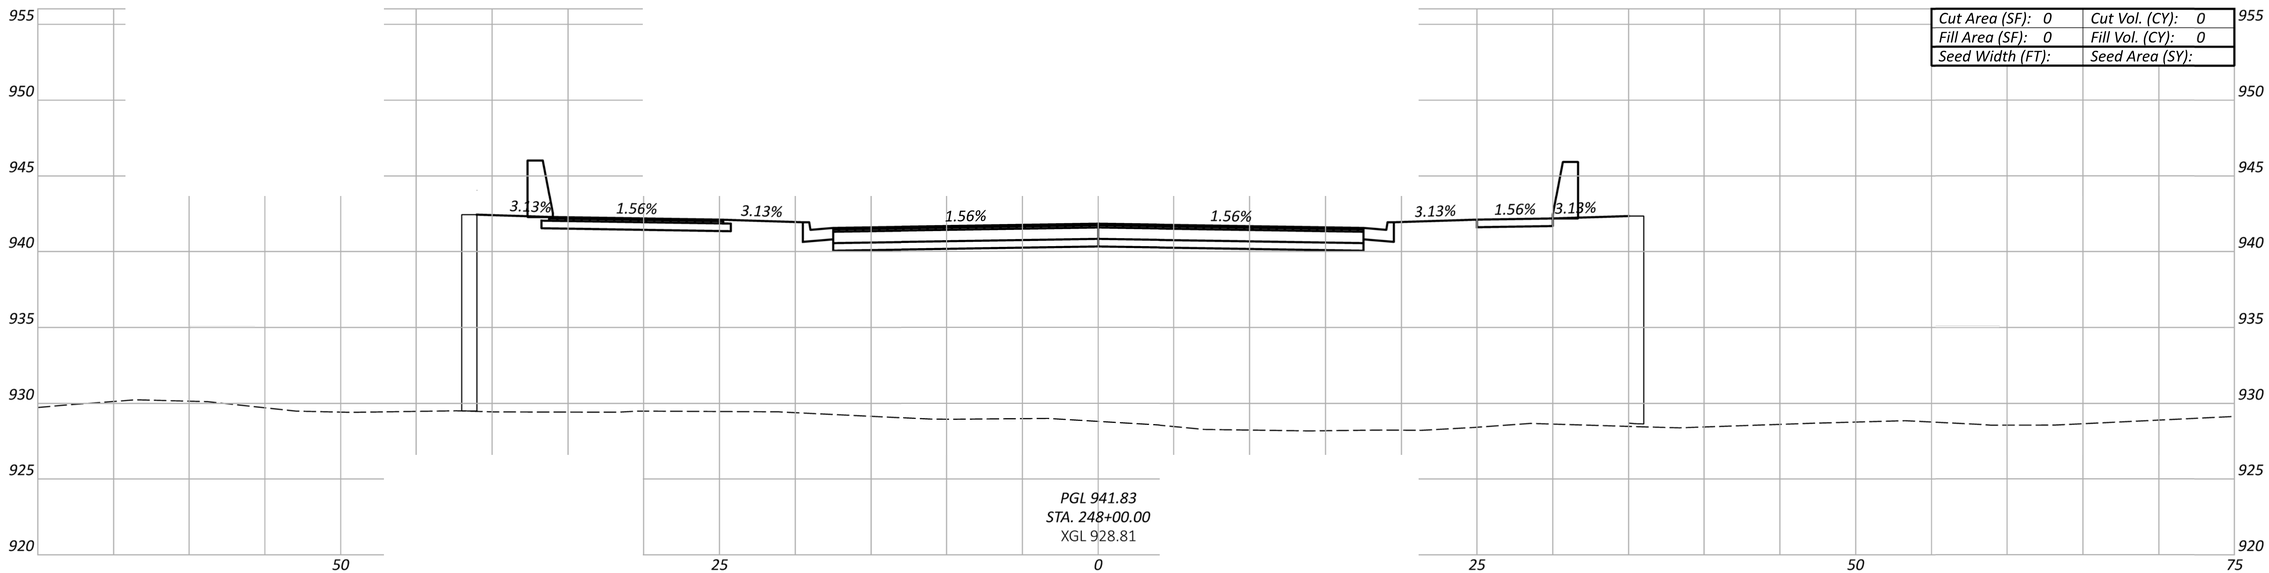

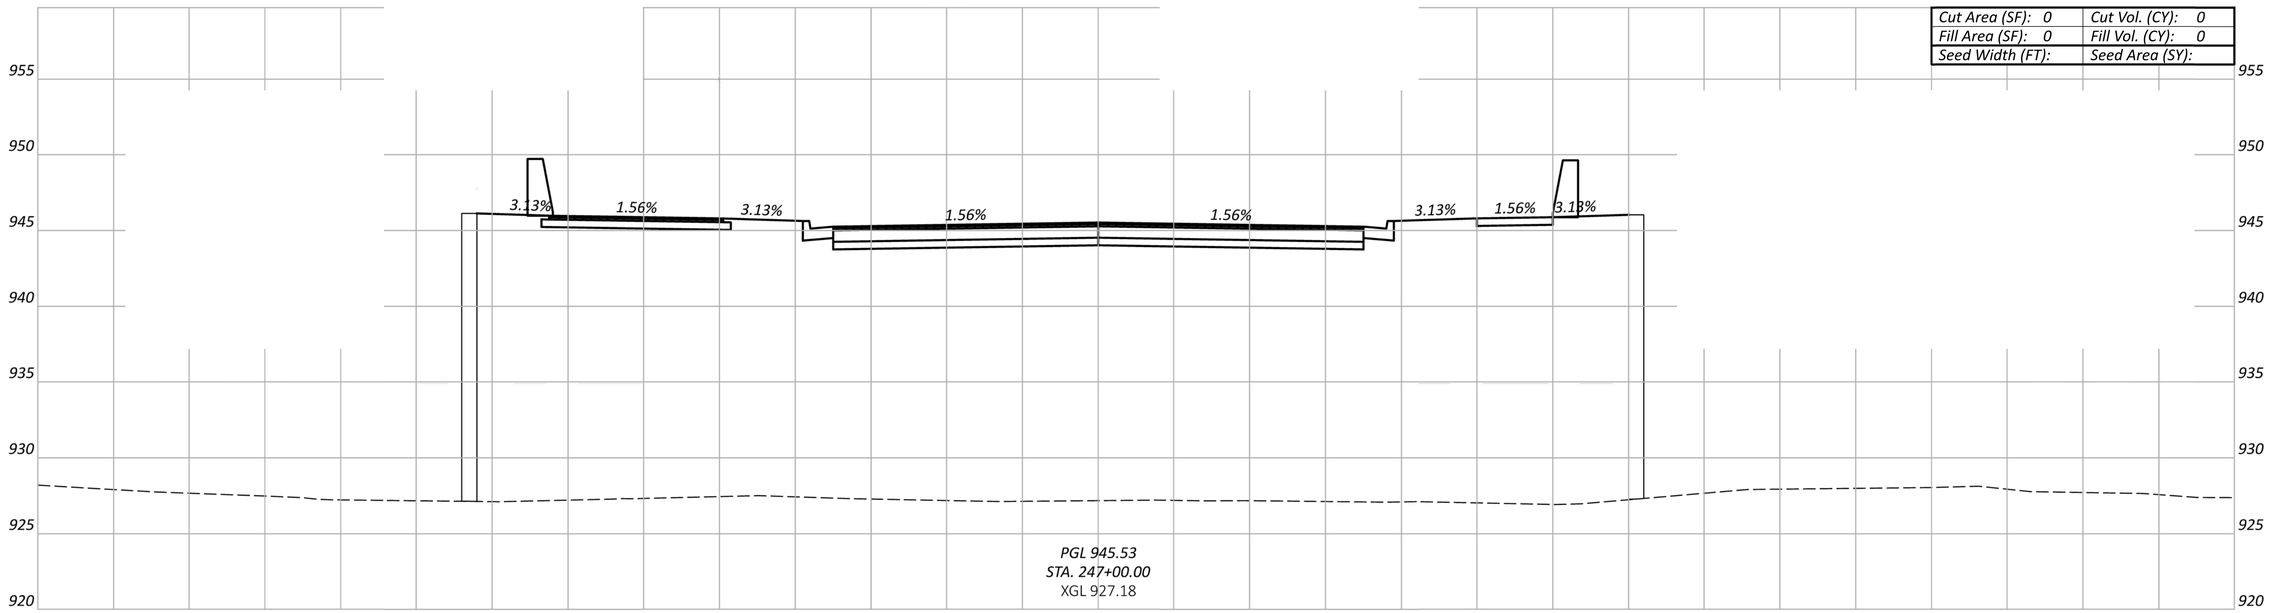

CROSS SECTIONS
STA. 247+00 TO STA. 248+00

GALLOWAY ROAD EXTENSION

MODEL: CLP_10 - 247+00.00 [Sheet] PAPERSIZE: 34x22 (in.) DATE: 6/9/2023 TIME: 1:27:42 PM USER: RVichot
P:\6000_6100\6045230010_COLS_Roadway_GES\ODOT\Galloway Rd Extension\400-Engineering\Roadway\Sheets\Galloway Rd Extension_XS001.dgn

Sheet Totals		
Seeding	Cut	Fill

DESIGN AGENCY

OHM

DESIGNER
XXX

REVIEWER
XXX MM-DD-YY

PROJECT ID
0

SHEET 20 | TOTAL 27

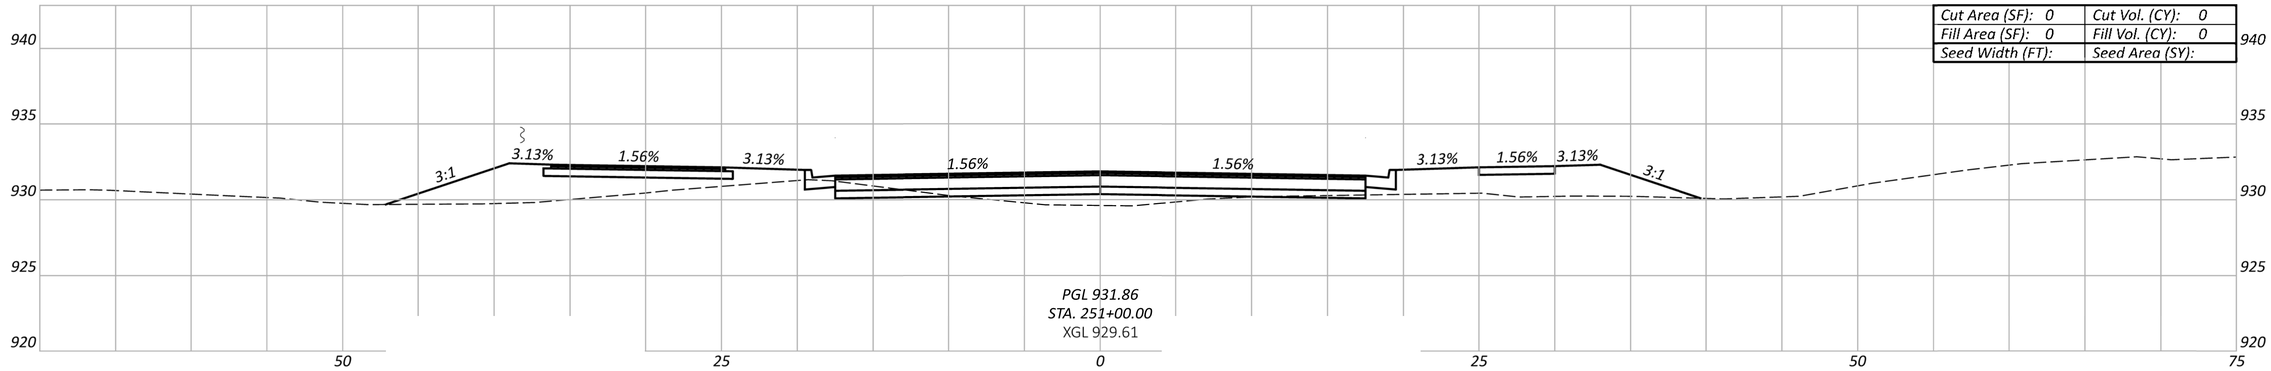

Cut Area (SF): 0	Cut Vol. (CY): 0
Fill Area (SF): 0	Fill Vol. (CY): 0
Seed Width (FT):	Seed Area (SY):

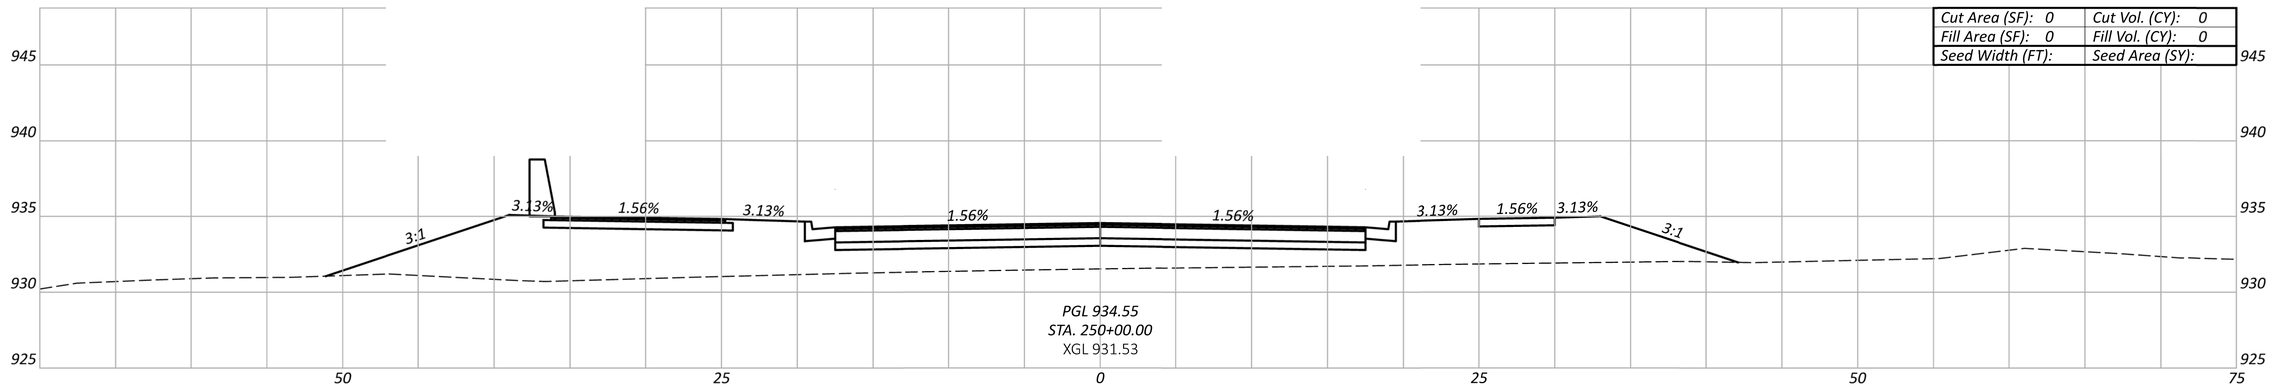

Cut Area (SF): 0	Cut Vol. (CY): 0
Fill Area (SF): 0	Fill Vol. (CY): 0
Seed Width (FT):	Seed Area (SY):

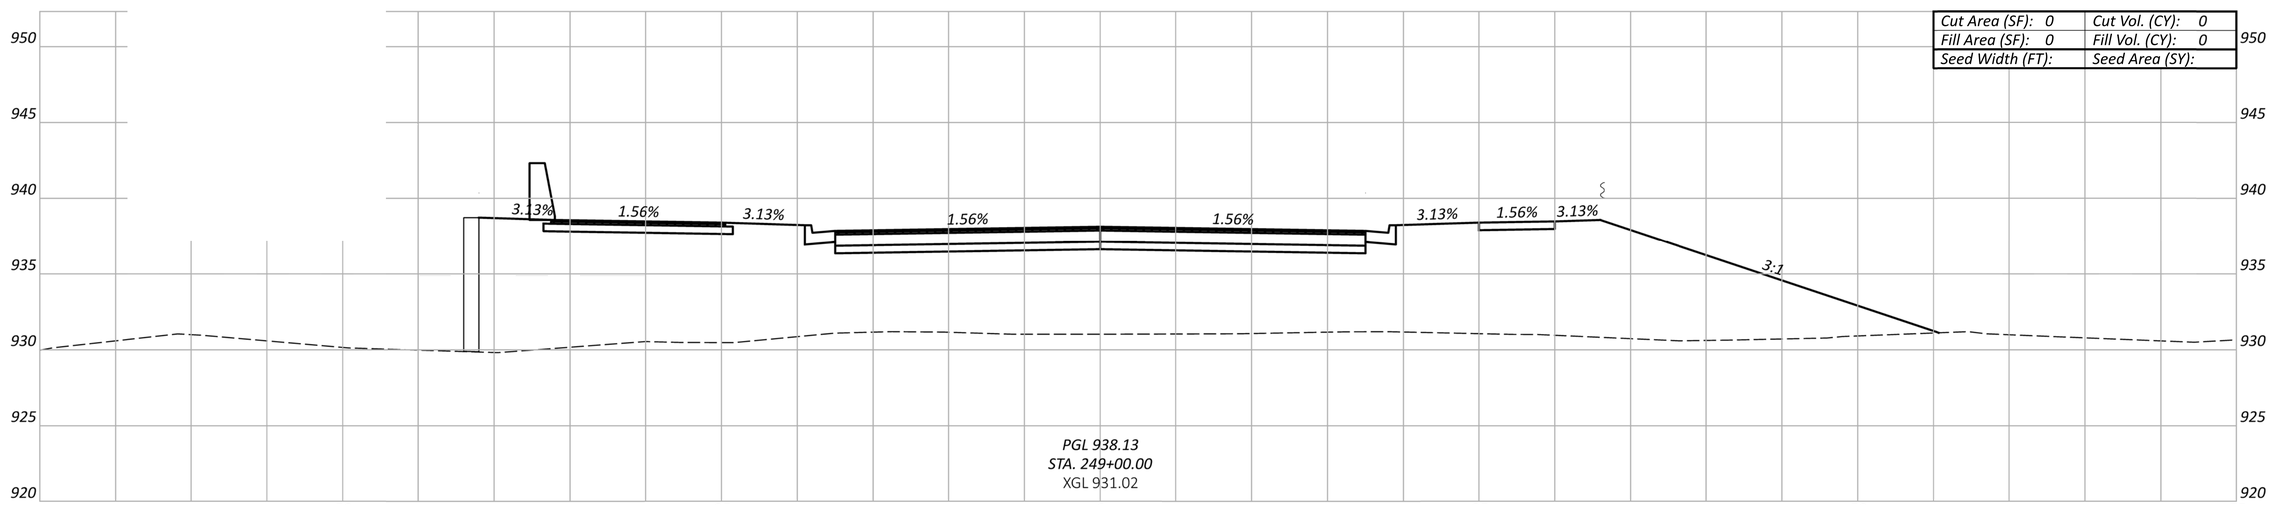

Cut Area (SF): 0	Cut Vol. (CY): 0
Fill Area (SF): 0	Fill Vol. (CY): 0
Seed Width (FT):	Seed Area (SY):

Sheet Totals		
Seeding	Cut	Fill

CROSS SECTIONS
STA. 249+00 TO STA. 251+00

GALLOWAY ROAD EXTENSION

MODEL: CLP_10 - 249+00.00 [Sheet] PAPERSIZE: 34x22 (in.) DATE: 6/9/2023 TIME: 1:28:11 PM USER: RVichot
P:\6000_6100\60452300 10_COLS_Roadway_GES\ODOT\Galloway Rd Extension\400-Engineering\Roadway\Sheets\Galloway Rd Extension_XS001.dgn

DESIGN AGENCY

OHM

DESIGNER XXX

REVIEWER XXX MM-DD-YY

PROJECT ID 0

SHEET 21 | TOTAL 27

ROUNDABOUT

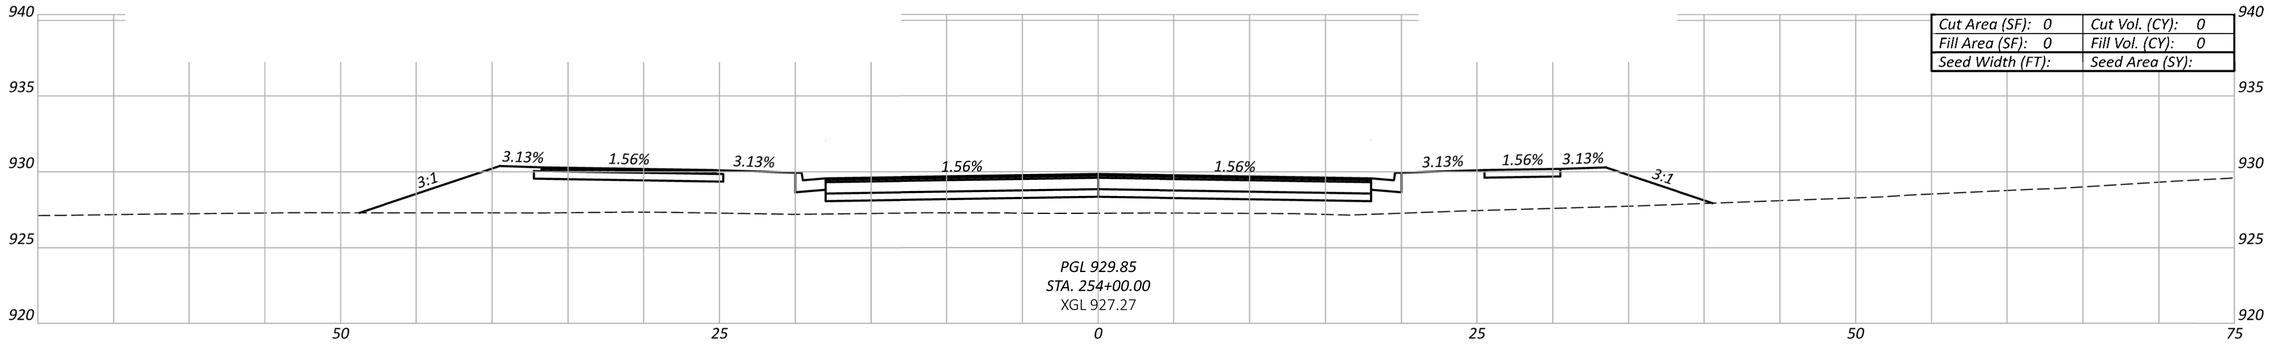

Cut Area (SF): 0	Cut Vol. (CY): 0
Fill Area (SF): 0	Fill Vol. (CY): 0
Seed Width (FT):	Seed Area (SY):

PGL 929.85
STA. 254+00.00
XGL 927.27

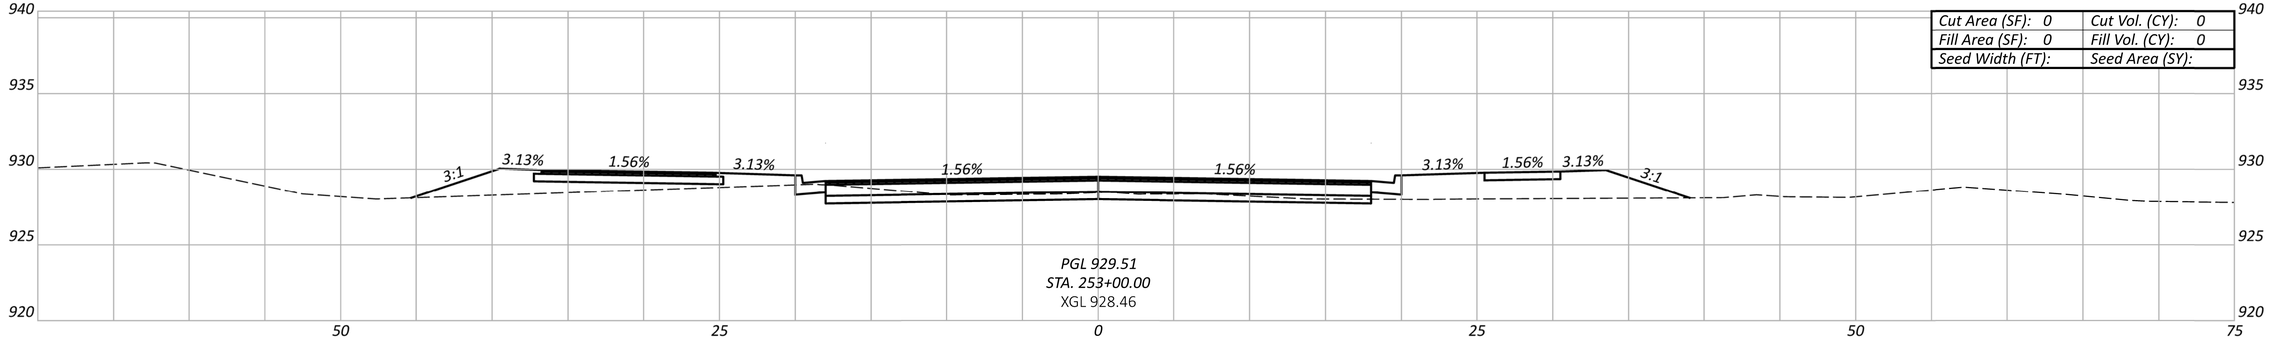

Cut Area (SF): 0	Cut Vol. (CY): 0
Fill Area (SF): 0	Fill Vol. (CY): 0
Seed Width (FT):	Seed Area (SY):

PGL 929.51
STA. 253+00.00
XGL 928.46

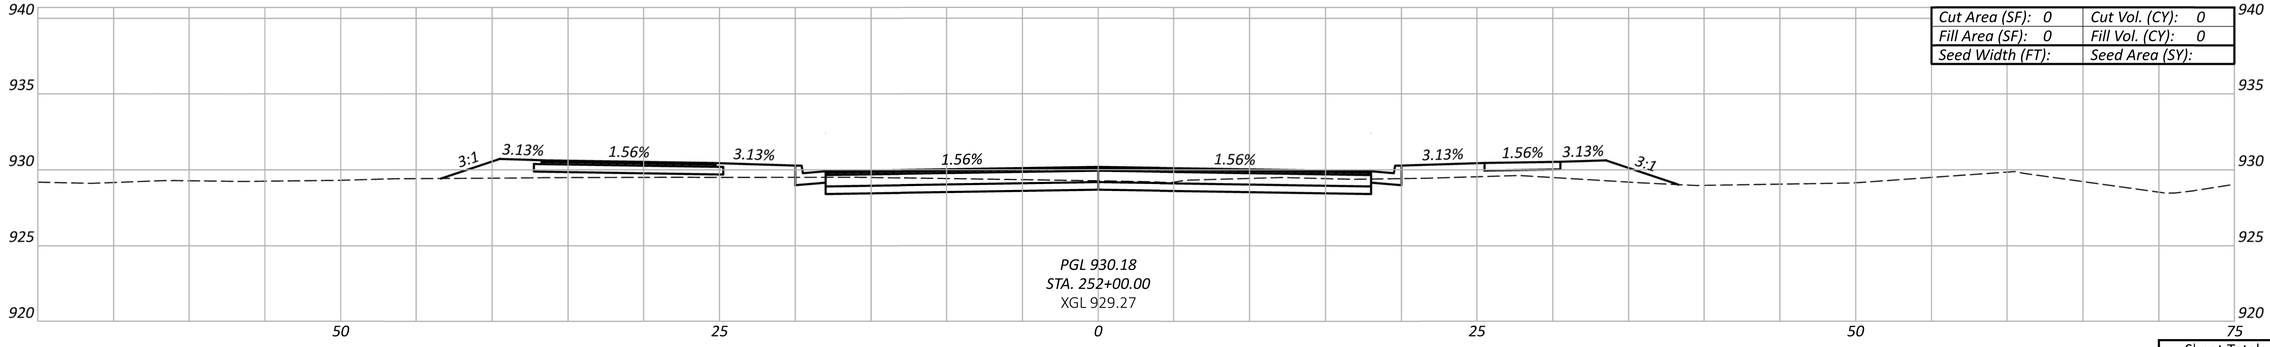

Cut Area (SF): 0	Cut Vol. (CY): 0
Fill Area (SF): 0	Fill Vol. (CY): 0
Seed Width (FT):	Seed Area (SY):

PGL 930.18
STA. 252+00.00
XGL 929.27

Sheet Totals		
Seeding	Cut	Fill

GALLOWAY ROAD EXTENSION

CROSS SECTIONS
STA. 252+00 TO STA. 254+00

DESIGN AGENCY
OHM

DESIGNER
XXX

REVIEWER
XXX MM-DD-YY

PROJECT ID
0

SHEET 22 | TOTAL 27

MODEL: CLP_10 - 252+00.00 [Sheet] PAPERSIZE: 34x22 (in.) DATE: 6/9/2023 TIME: 1:28:53 PM USER: RVichot
P:\6000_6100\60452300I0_COLS_Roadway_GES\ODOT\Galloway Rd Extension\400-Engineering\Roadway\Sheets\Galloway Rd Extension_XS001.dgn

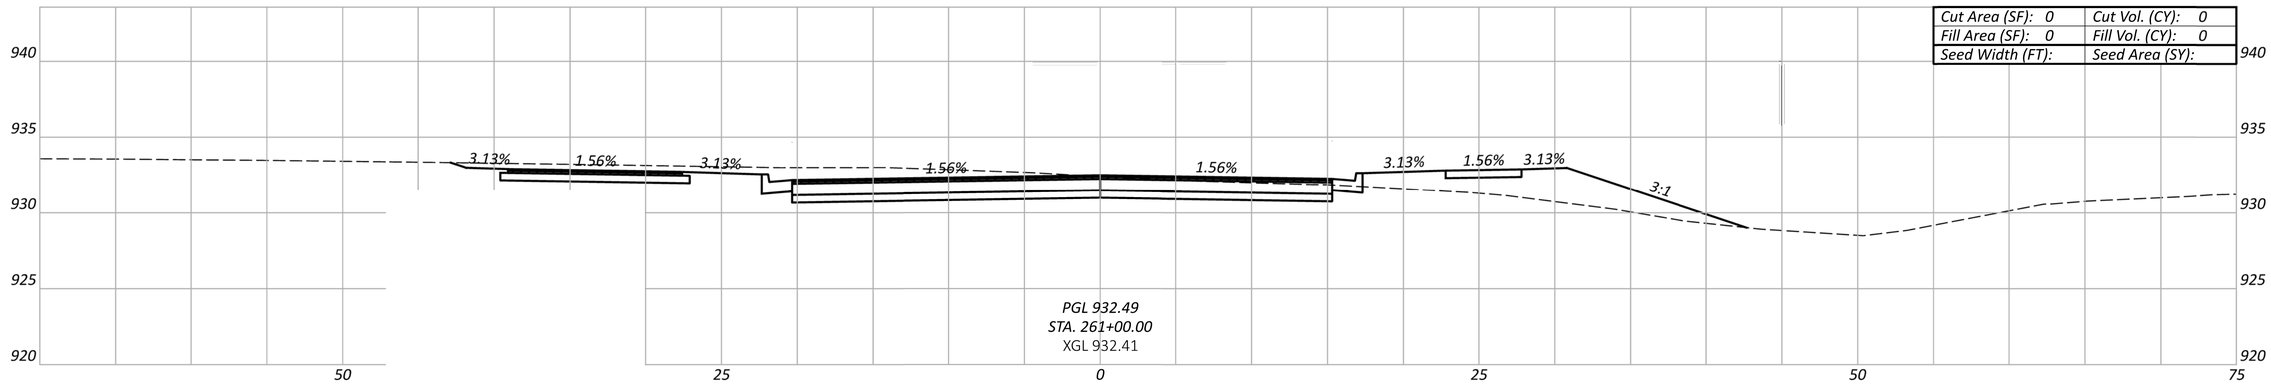

Cut Area (SF): 0	Cut Vol. (CY): 0
Fill Area (SF): 0	Fill Vol. (CY): 0
Seed Width (FT):	Seed Area (SY):

ROUNDABOUT

CROSS SECTIONS
STA. 261+00

GALLOWAY ROAD EXTENSION

MODEL: CLP_10 - 259+00.00 [Sheet] PAPERSIZE: 34x22 (in.) DATE: 6/9/2023 TIME: 1:30:14 PM USER: RVichot
P:\6000_6100\60452300\10_COLS_Roadway_GIS\ODOT\Galloway Rd Extension\400-Engineering\Roadway\Sheets\Galloway Rd Extension_XS001.dgn

Sheet Totals		
Seeding	Cut	Fill

DESIGN AGENCY
OHM

DESIGNER
XXX

REVIEWER
XXX MM-DD-YY

PROJECT ID
0

SHEET 23 | TOTAL 27

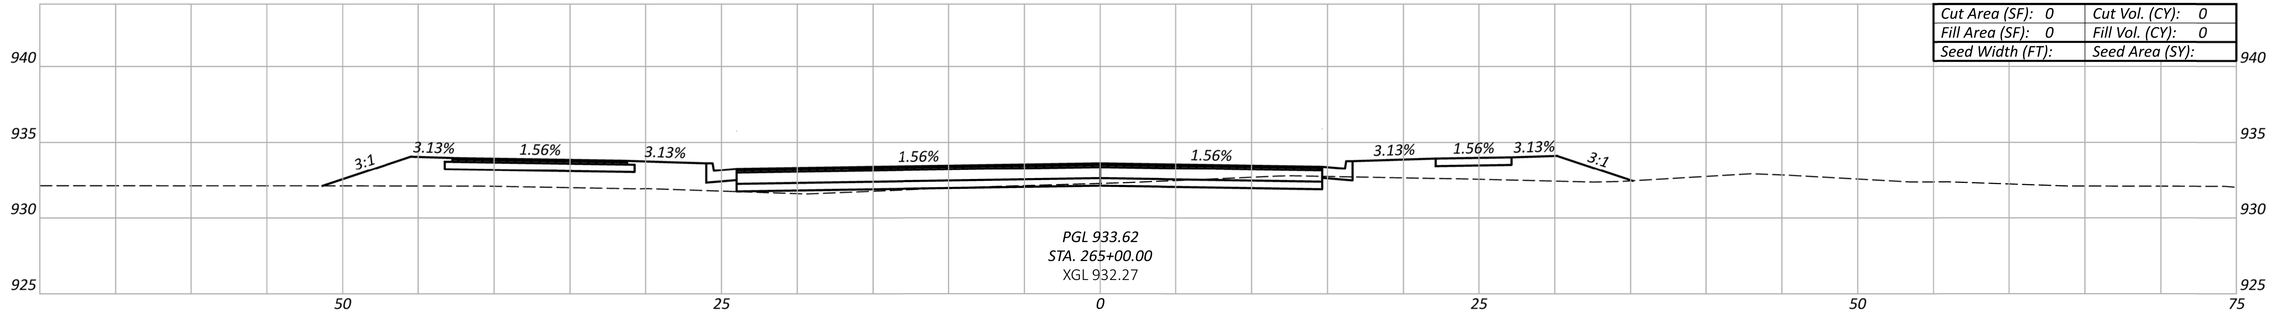

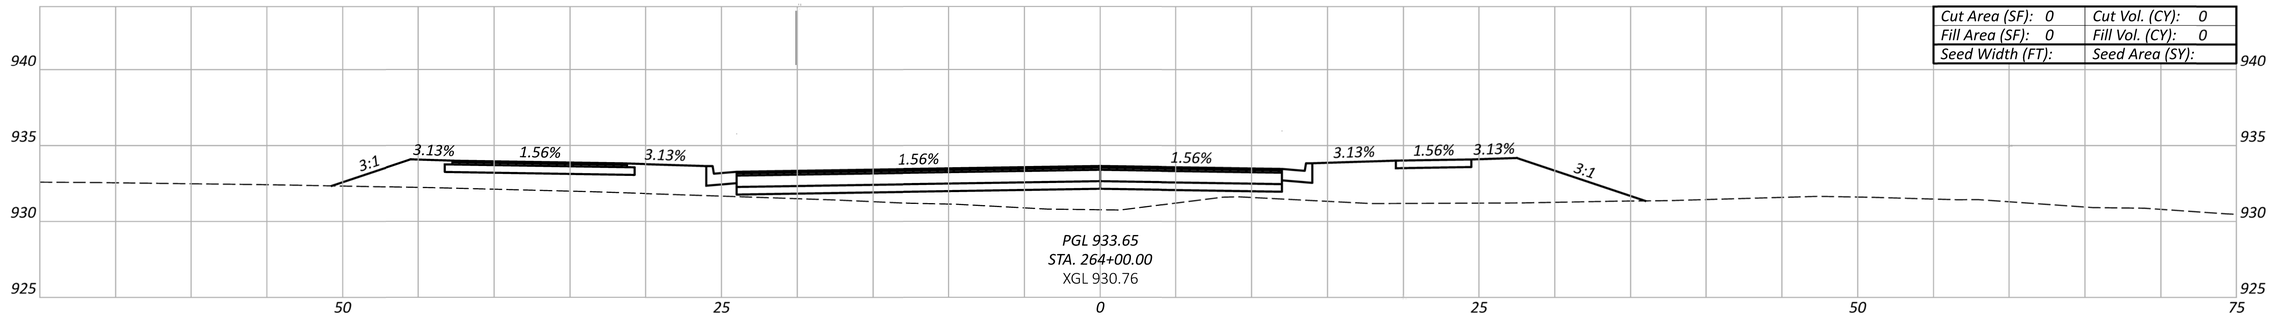

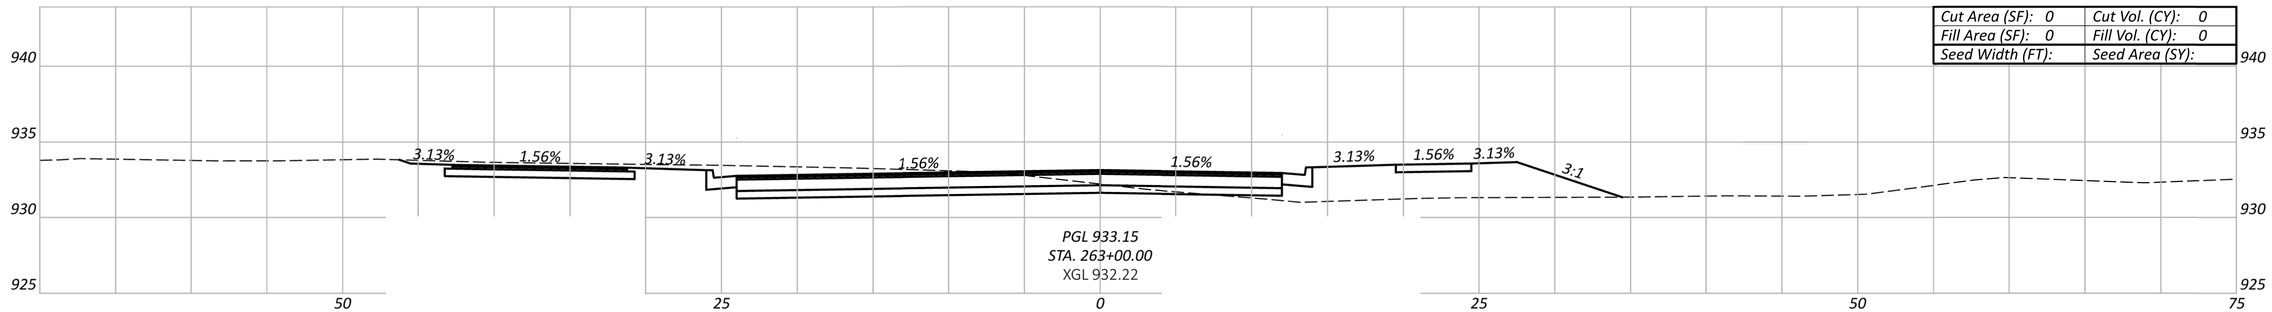

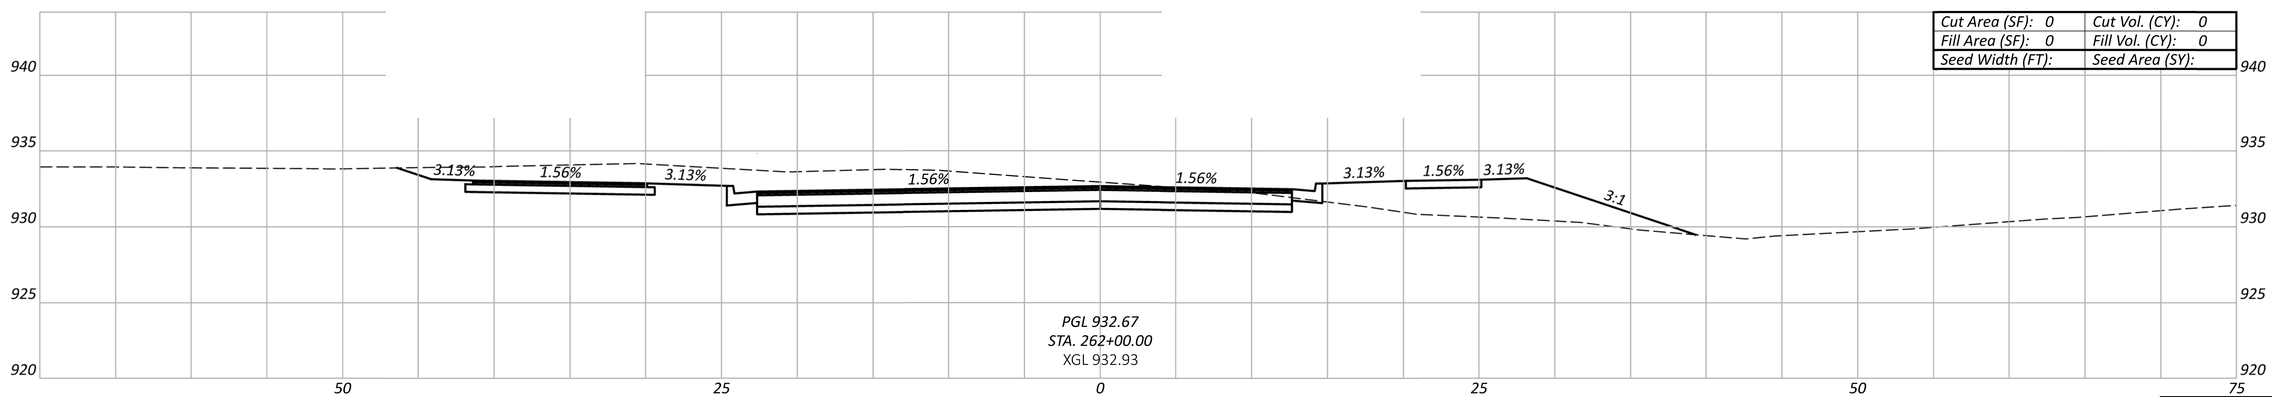

GALLOWAY ROAD EXTENSION

MODEL: CLP_10 - 262+00.00 [Sheet] PAPERSIZE: 34x22 (in.) DATE: 6/9/2023 TIME: 1:30:41 PM USER: RVichot
P:\6000_6100\60452300010_COLS_Roadway_GES\ODOT\Galloway Rd Extension\400-Engineering\Roadway\Sheets\Galloway Rd Extension_XS001.dgn

CROSS SECTIONS
STA. 262+00 TO STA. 265+00

Sheet Totals		
Seeding	Cut	Fill

DESIGN AGENCY
OHM

DESIGNER
XXX

REVIEWER
XXX MM-DD-YY

PROJECT ID
0

SHEET 24 | TOTAL 27

CROSS SECTIONS
STA. 266+00 TO STA. 268+00

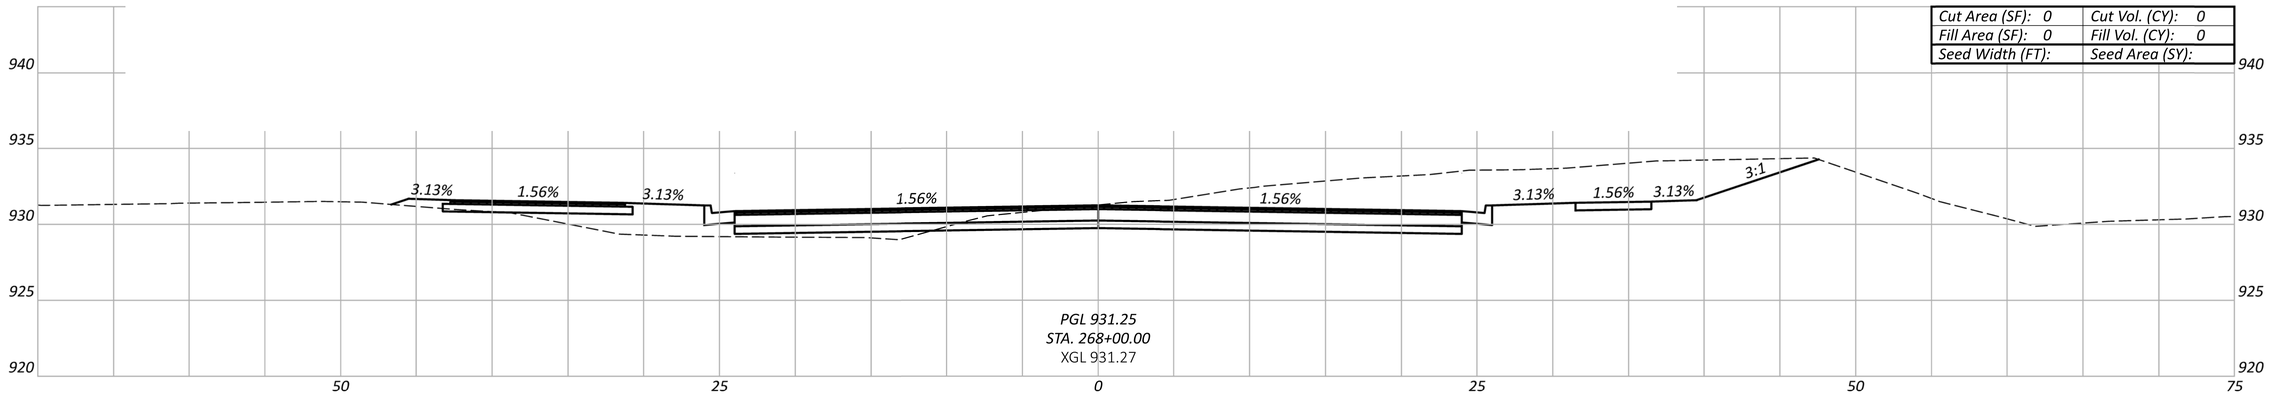

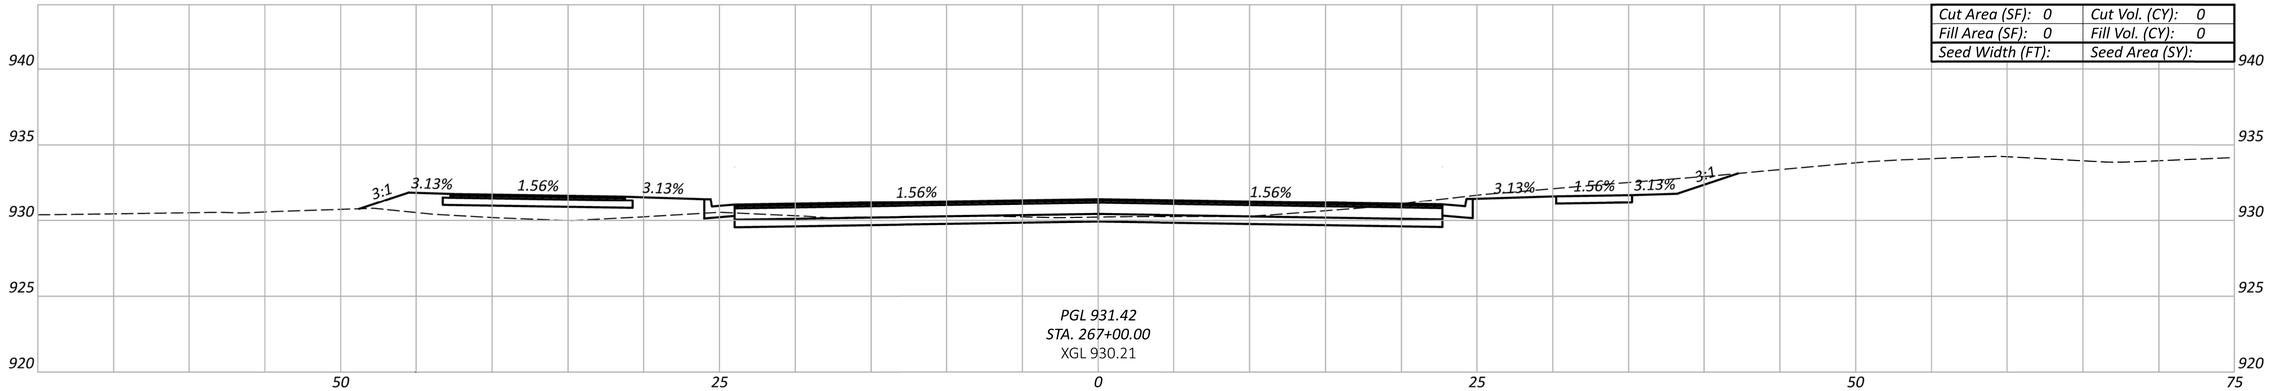

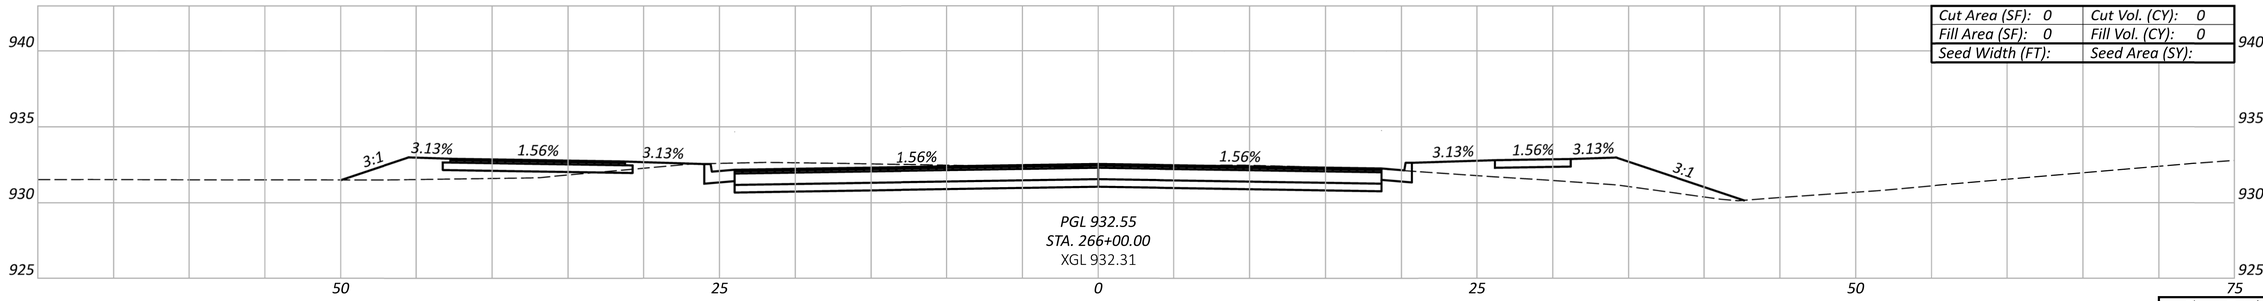

GALLOWAY ROAD EXTENSION

MODEL: CLP_10 - 266+00.00 [Sheet] PAPERSIZE: 34x22 (in.) DATE: 6/9/2023 TIME: 1:31:29 PM USER: RVichot
P:\6000_6100\6045230010_COLS_Roadway_GES\ODOT\Galloway Rd Extension\400-Engineering\Roadway\Sheets\Galloway Rd Extension_XS001.dgn

Sheet Totals		
Seeding	Cut	Fill

DESIGN AGENCY

OHM

DESIGNER
XXX

REVIEWER
XXX MM-DD-YY

PROJECT ID
0

SHEET 25 | TOTAL 27

GALLOWAY ROAD EXTENSION

MODEL: CLP_10 - 269+00.00 [Sheet] PAPERSIZE: 34x22 (in.) DATE: 6/9/2023 TIME: 1:32:11 PM USER: RVichot
P:\6000_6100\6045230010_COLS_Roadway_GES\ODOT\Galloway Rd Extension\400-Engineering\Roadway\Sheets\Galloway Rd Extension_XS001.dgn

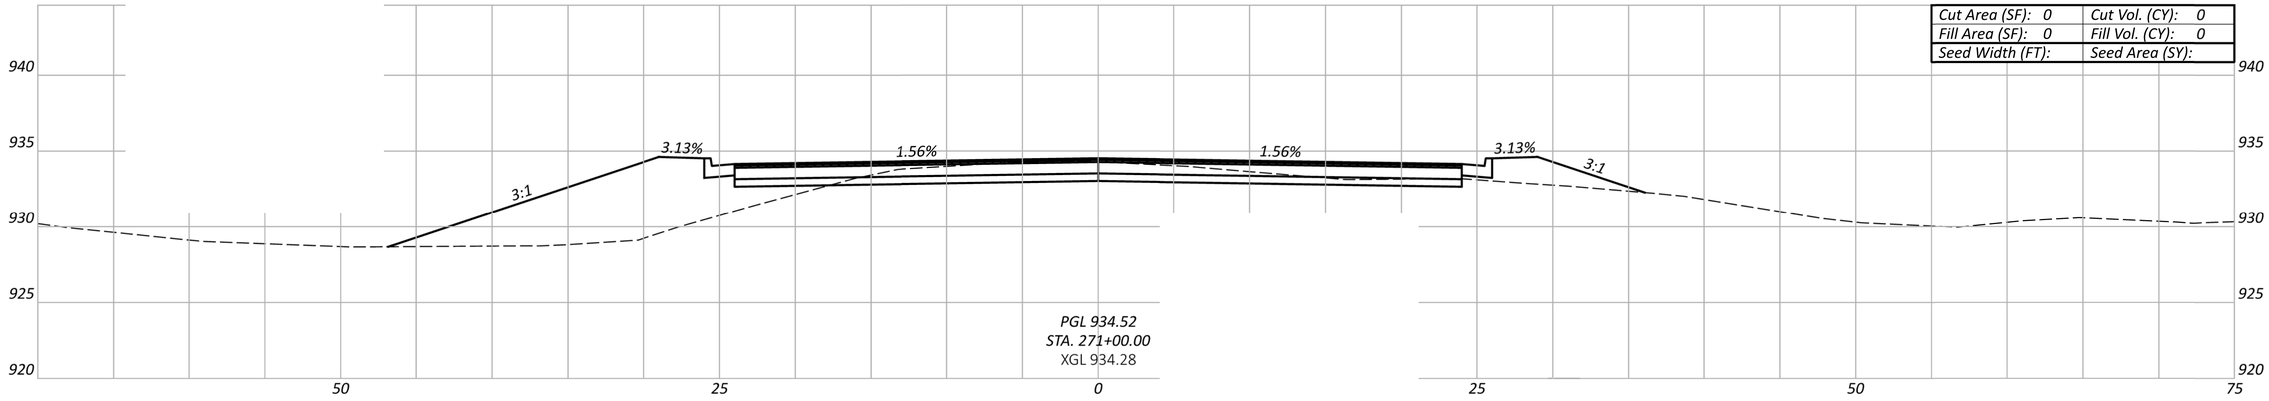

Cut Area (SF): 0	Cut Vol. (CY): 0
Fill Area (SF): 0	Fill Vol. (CY): 0
Seed Width (FT):	Seed Area (SY):

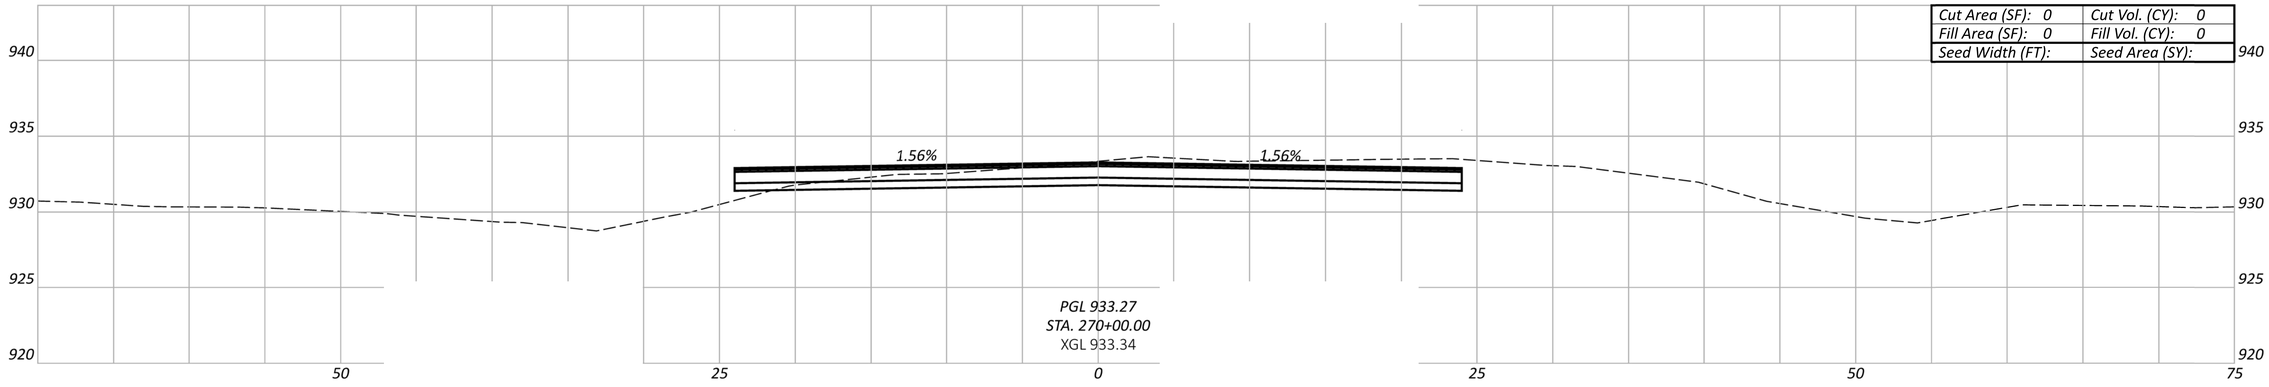

Cut Area (SF): 0	Cut Vol. (CY): 0
Fill Area (SF): 0	Fill Vol. (CY): 0
Seed Width (FT):	Seed Area (SY):

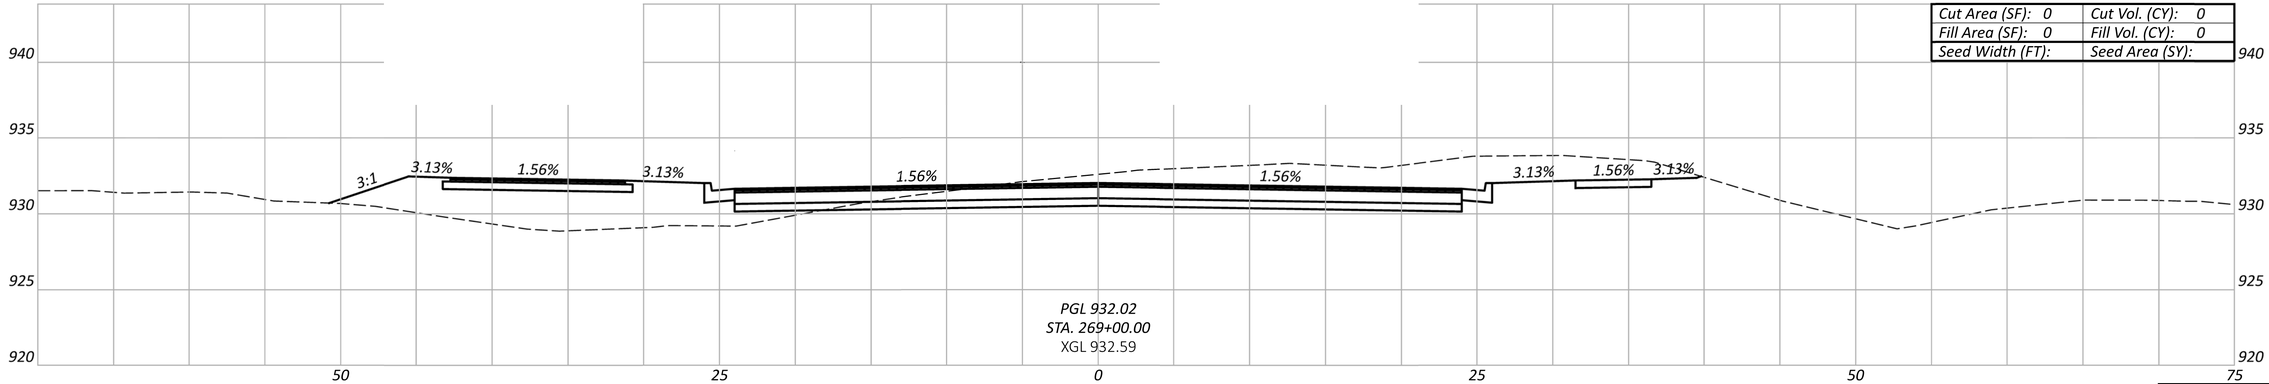

Cut Area (SF): 0	Cut Vol. (CY): 0
Fill Area (SF): 0	Fill Vol. (CY): 0
Seed Width (FT):	Seed Area (SY):

Sheet Totals		
Seeding	Cut	Fill

CROSS SECTIONS
STA. 269+00 TO STA. 271+00

DESIGN AGENCY

OHM

DESIGNER
XXX

REVIEWER
XXX MM-DD-YY

PROJECT ID
0

SHEET 26 | TOTAL 27

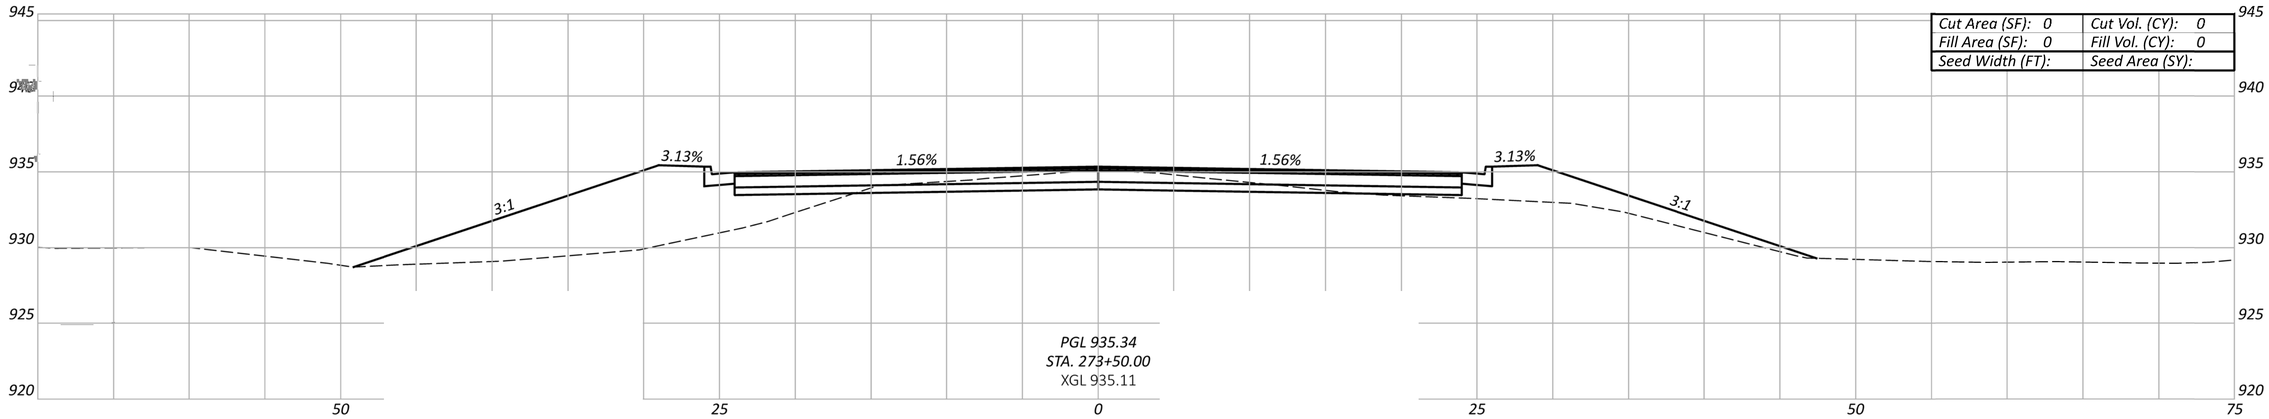

Cut Area (SF): 0	Cut Vol. (CY): 0
Fill Area (SF): 0	Fill Vol. (CY): 0
Seed Width (FT):	Seed Area (SY):

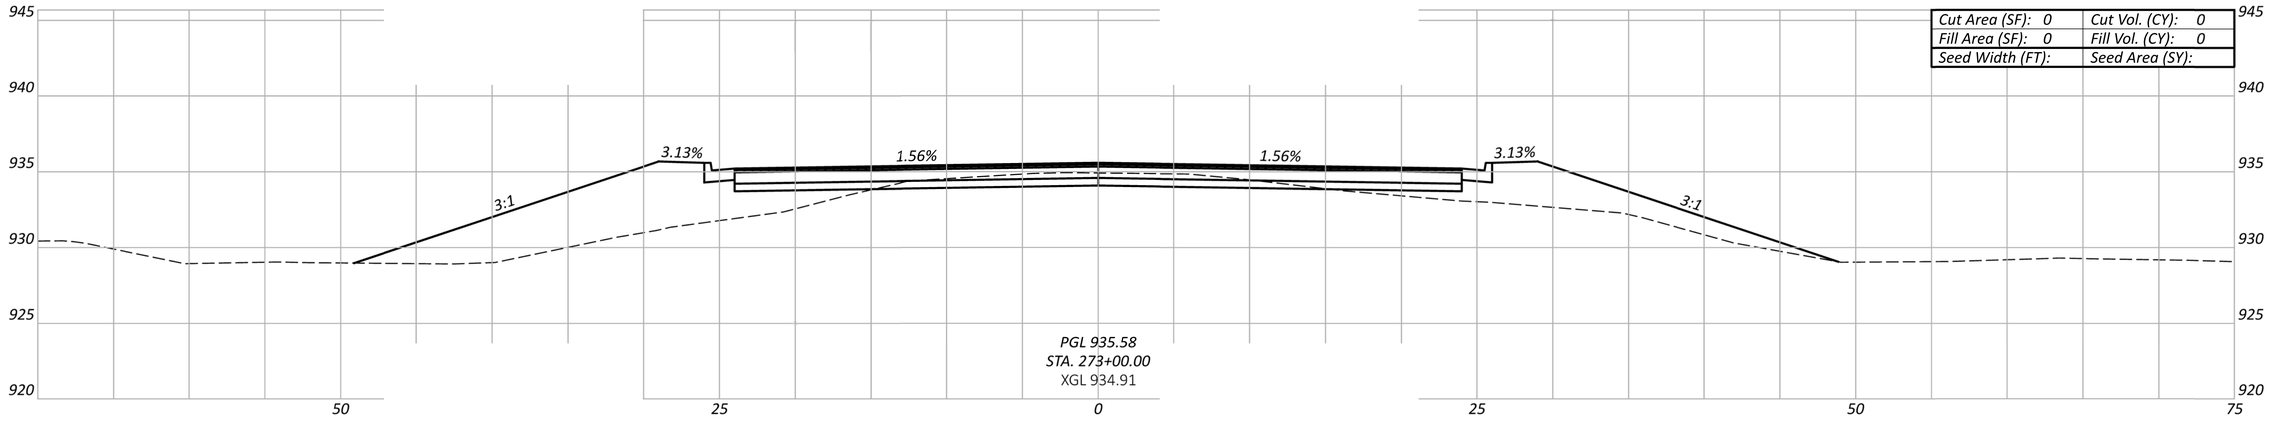

Cut Area (SF): 0	Cut Vol. (CY): 0
Fill Area (SF): 0	Fill Vol. (CY): 0
Seed Width (FT):	Seed Area (SY):

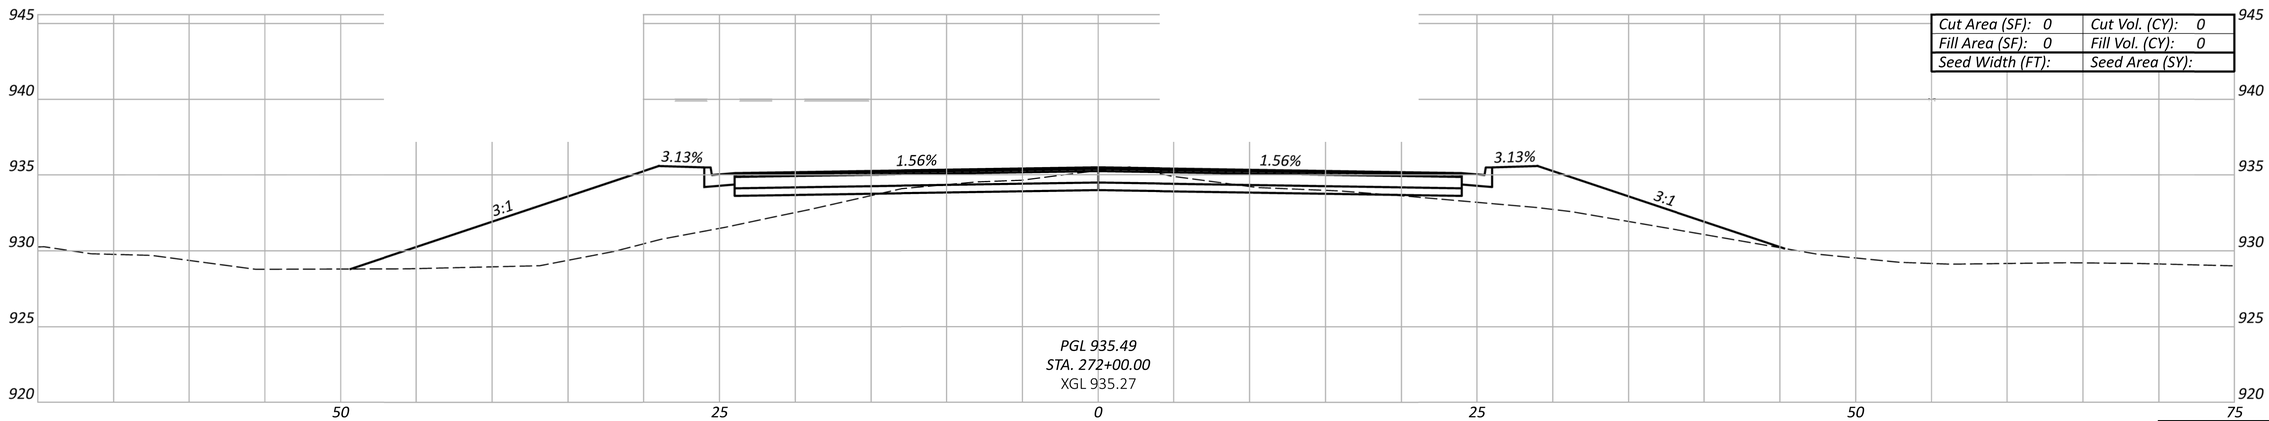

Cut Area (SF): 0	Cut Vol. (CY): 0
Fill Area (SF): 0	Fill Vol. (CY): 0
Seed Width (FT):	Seed Area (SY):

Sheet Totals		
Seeding	Cut	Fill

CROSS SECTIONS
STA. 272+00 TO STA. 273+50

GALLOWAY ROAD EXTENSION

MODEL: CLP_10 - 272+00.00 [Sheet] PAPERSIZE: 34x22 (in.) DATE: 6/9/2023 TIME: 1:32:54 PM USER: RVichot
P:\6000_6100\6045230010_COLS_Roadway_GES\ODOT\Galloway Rd Extension\400-Engineering\Roadway\Sheets\Galloway Rd Extension_XS001.dgn

DESIGN AGENCY
OHM

DESIGNER
XXX

REVIEWER
XXX MM-DD-YY

PROJECT ID
0

SHEET 27 | TOTAL 27